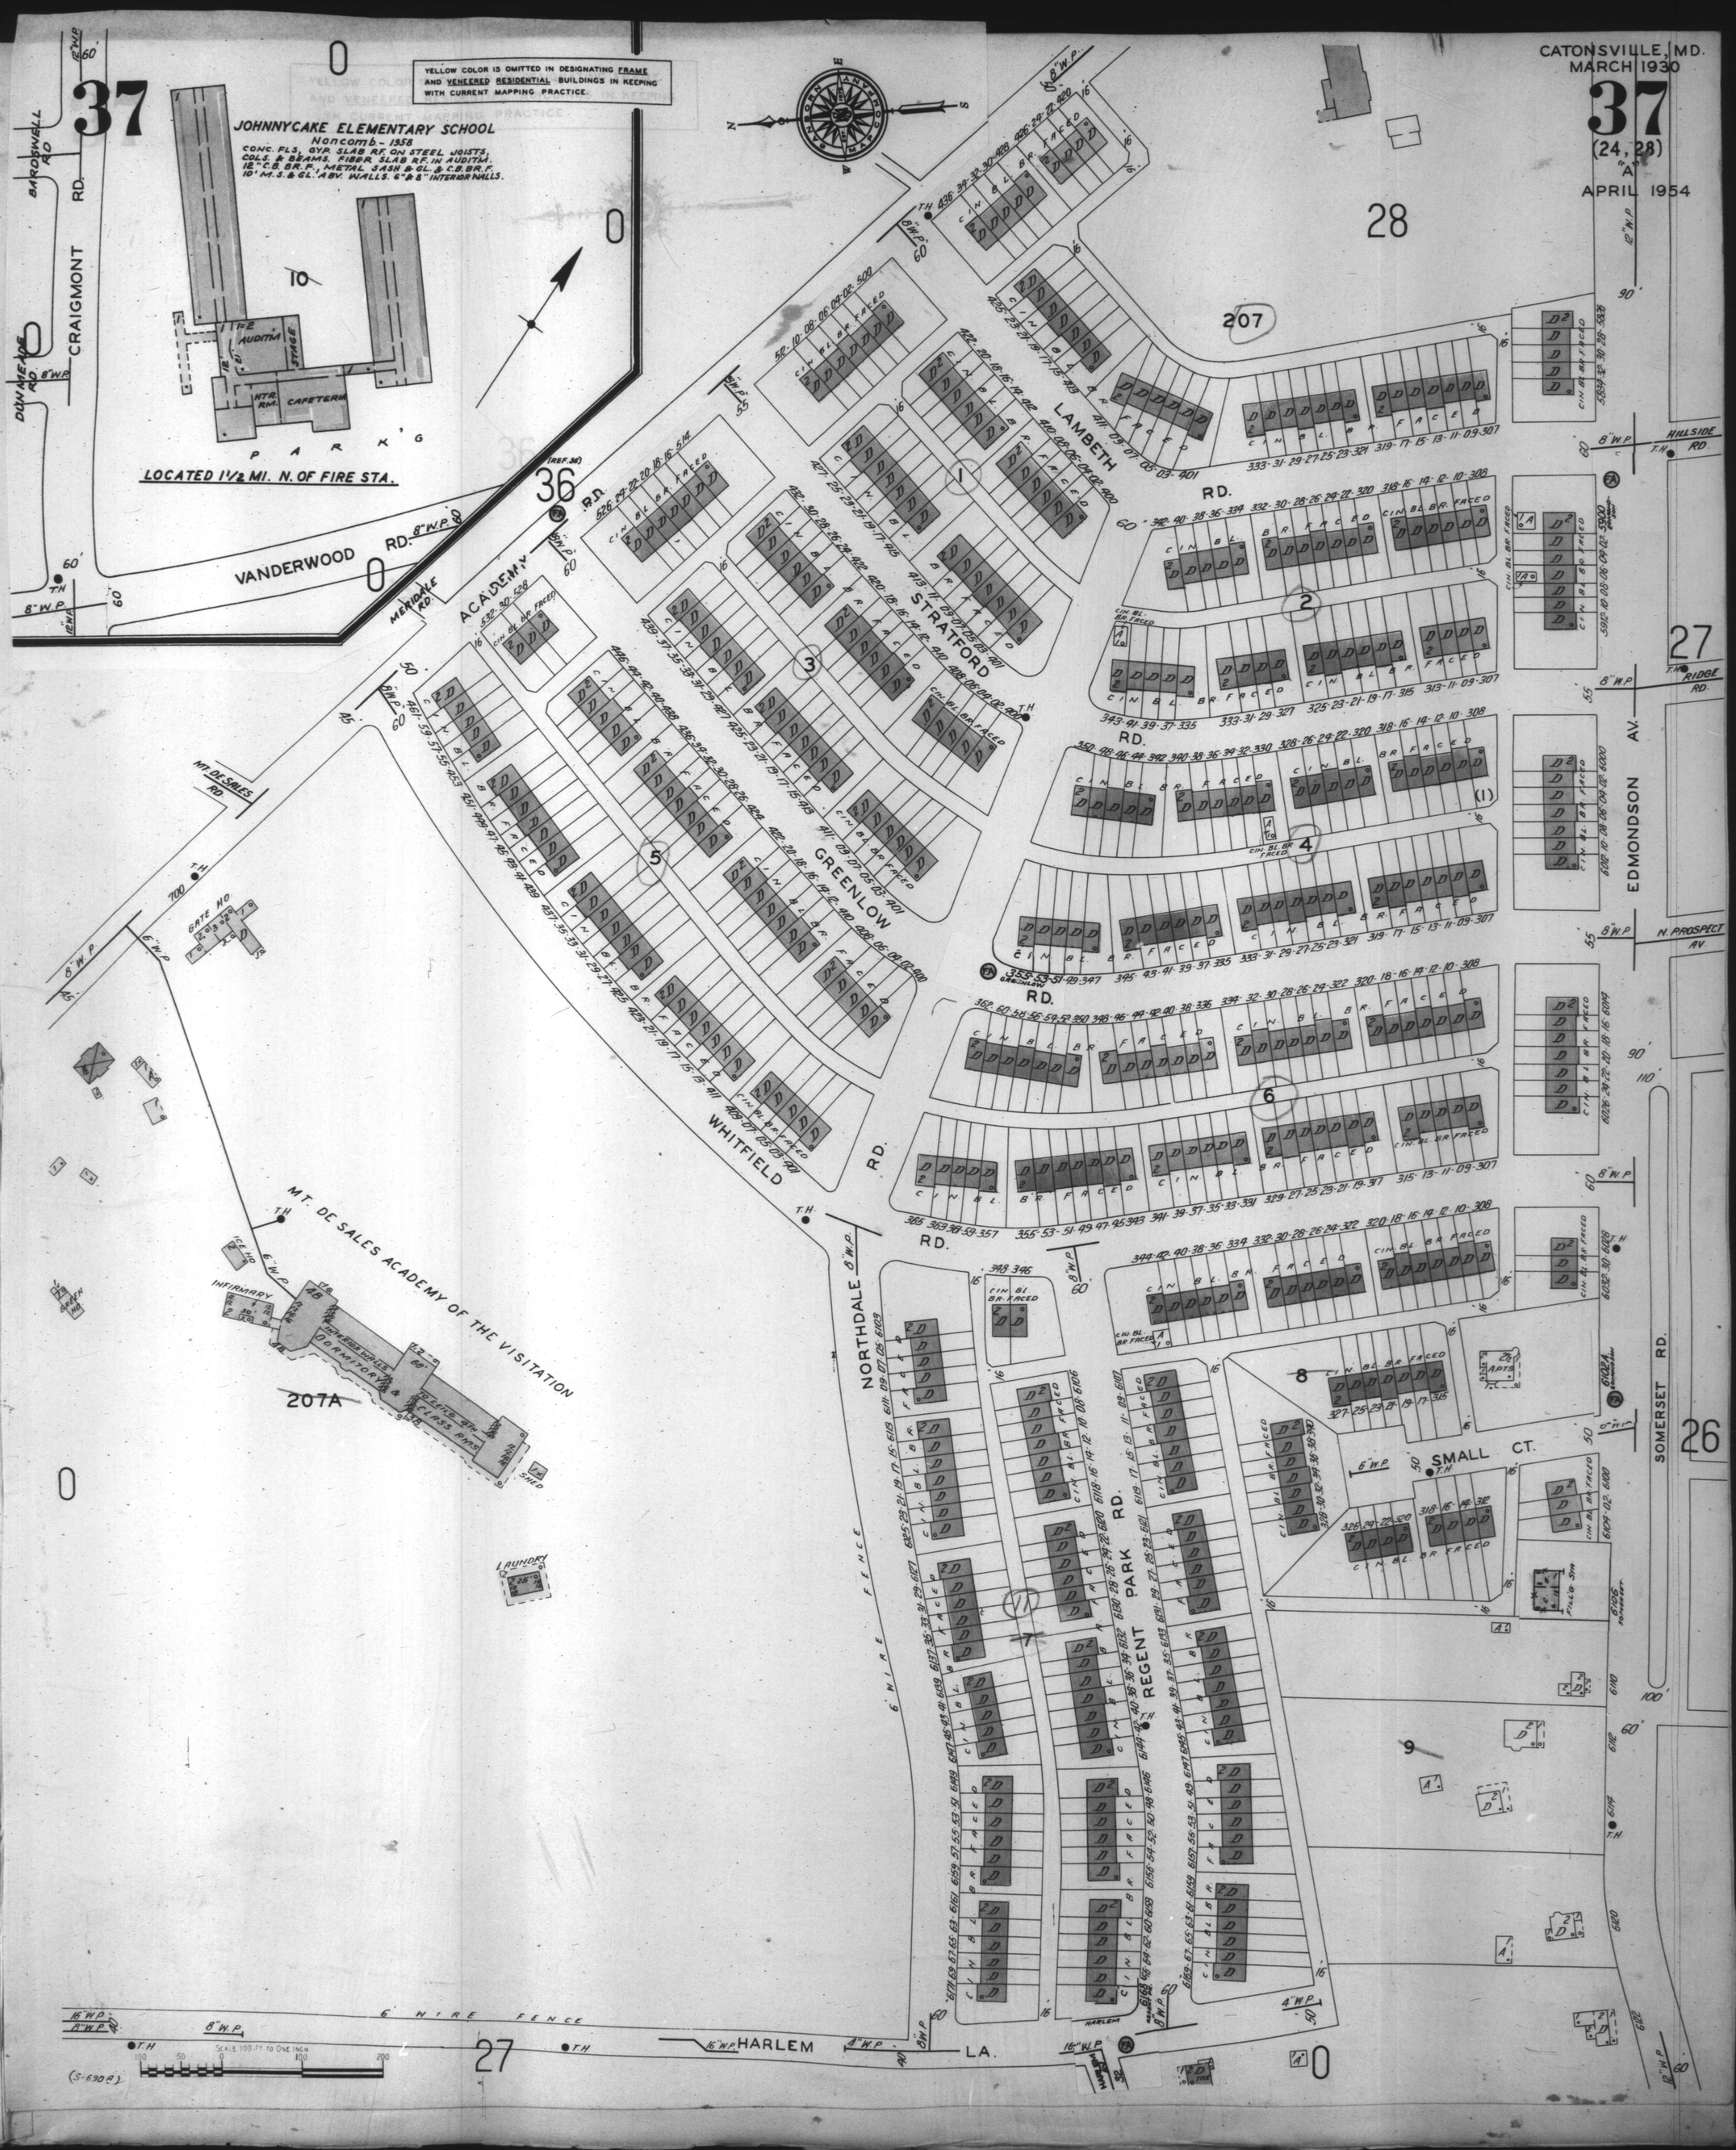
CATONSVILLE, MD.
MARCH 1930
37
(24, 28)
"A"
APRIL 1954
YELLOW COLOR IS OMITTED IN DESIGNATING FRAME AND VENEERED RESIDENTIAL BUILDINGS IN KEEPING WITH CURRENT MAPPING PRACTICE.
JOHNNYCAKE ELEMENTARY SCHOOL
Noncomb - 1958
CONC. FLS., GYP. SLAB RF. ON STEEL JOISTS, COLS. & BEAMS. FIBER SLAB RF. IN AUDITM.
12" C.B. BR. F., METAL SASH & GL. & C.B. BR. F.
10' M.S. & GL. ABV. WALLS. 6" & 8" INTERIOR WALLS.
AUDITM
STAGE
HTR. RM.
CAFETERIA
P A R K
LOCATED 1½ MI. N. OF FIRE STA.
BARDSWELL RD.
CRAIGMONT RD.
DUNMERE AVE.
VANDERWOOD RD.
MERIDALE RD.
ACADEMY RD.
MT. DE SALES RD.
WHITFIELD RD.
GREENLOW RD.
STRATFORD RD.
LAMBETH RD.
HILLSIDE RD.
RIDGE RD.
EDMONDSON AV.
N. PROSPECT AV.
SOMERSET RD.
NORTHDALE RD.
REGENT PARK RD.
SMALL CT.
HARLEM LA.
MT. DE SALES ACADEMY OF THE VISITATION
INFIRMARY
DORMITORY & CLASS RMS.
LAUNDRY
GATE HO.
ICE HO.
6' WIRE FENCE
SCALE 100 FT. TO ONE INCH
(S-690 B)
0
10
1
2
3
4
5
6
7
8
9
(1)
(11)
207
207A
36
(REF. 36)
28
27
26