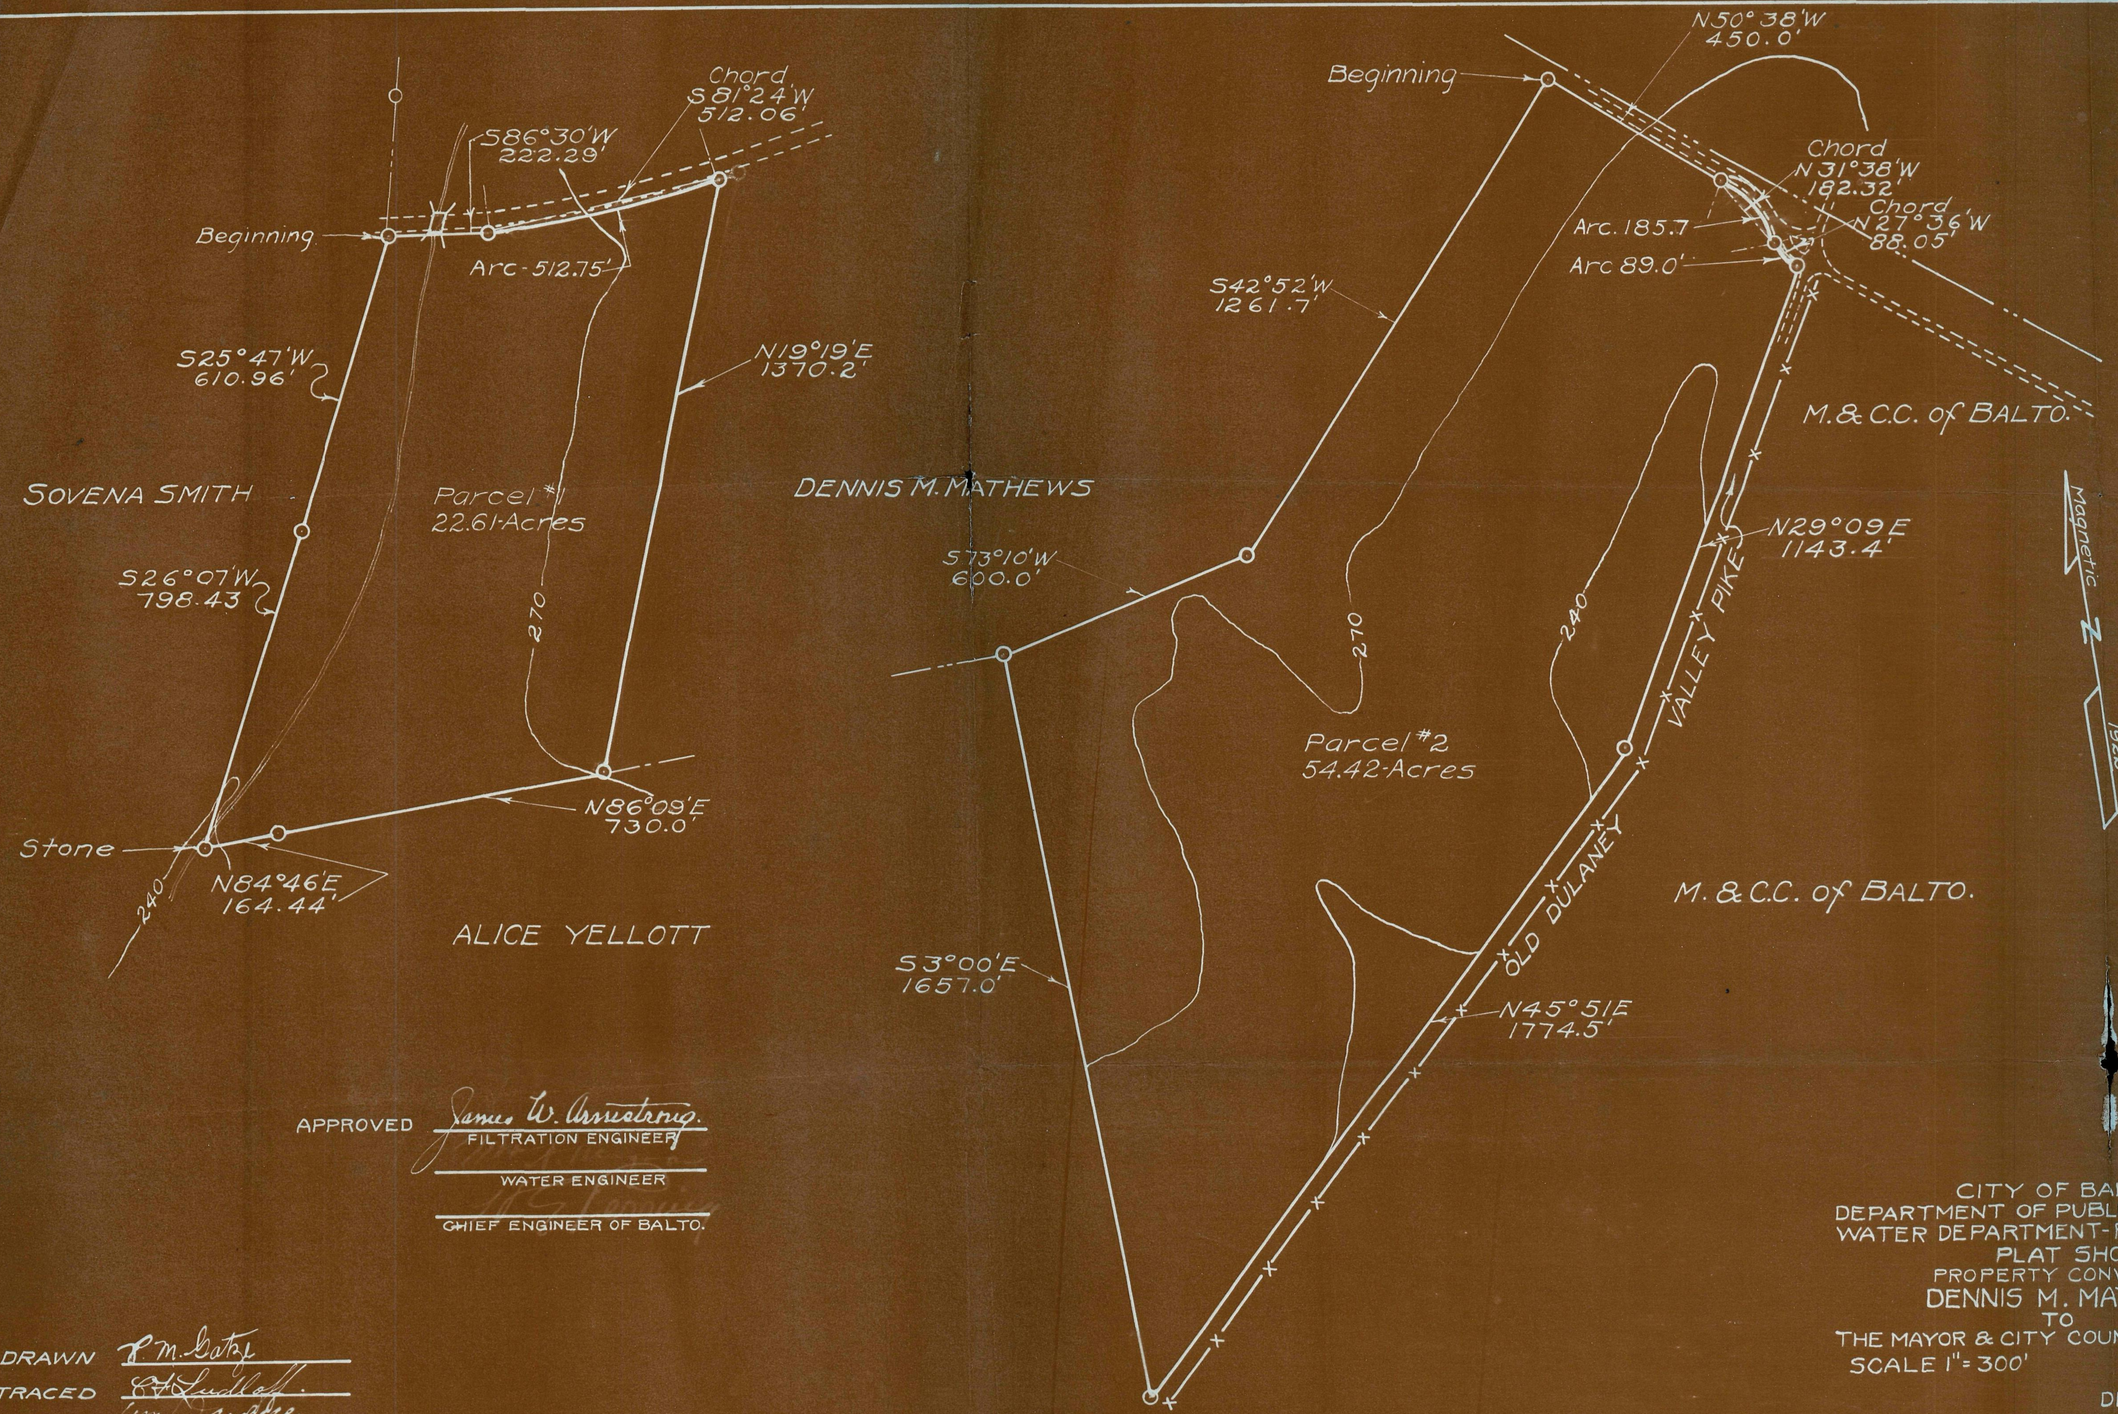

APPROVED James W. Armstrong
FILTRATION ENGINEER

WATER ENGINEER

CHIEF ENGINEER OF BALTO.

DRAWN P. M. Gately
TRACED E. H. Ludlow
CHECKED Wm. Sudlow

CITY OF BALTIMORE
DEPARTMENT OF PUBLIC IMPROVEMENTS
WATER DEPARTMENT-FILTRATION DIVISION
PLAT SHOWING
PROPERTY CONVEYED BY
DENNIS M. MATHEWS
TO
THE MAYOR & CITY COUNCIL OF BALTIMORE
SCALE 1" = 300' MAY 2, 1922

DRAWING NO. 540-B-2