





Central Gesso Motive on Mantel - See Sheet No. 4




Edward F. Janke, Del.




Gesso Motive on
Mantel Frieze

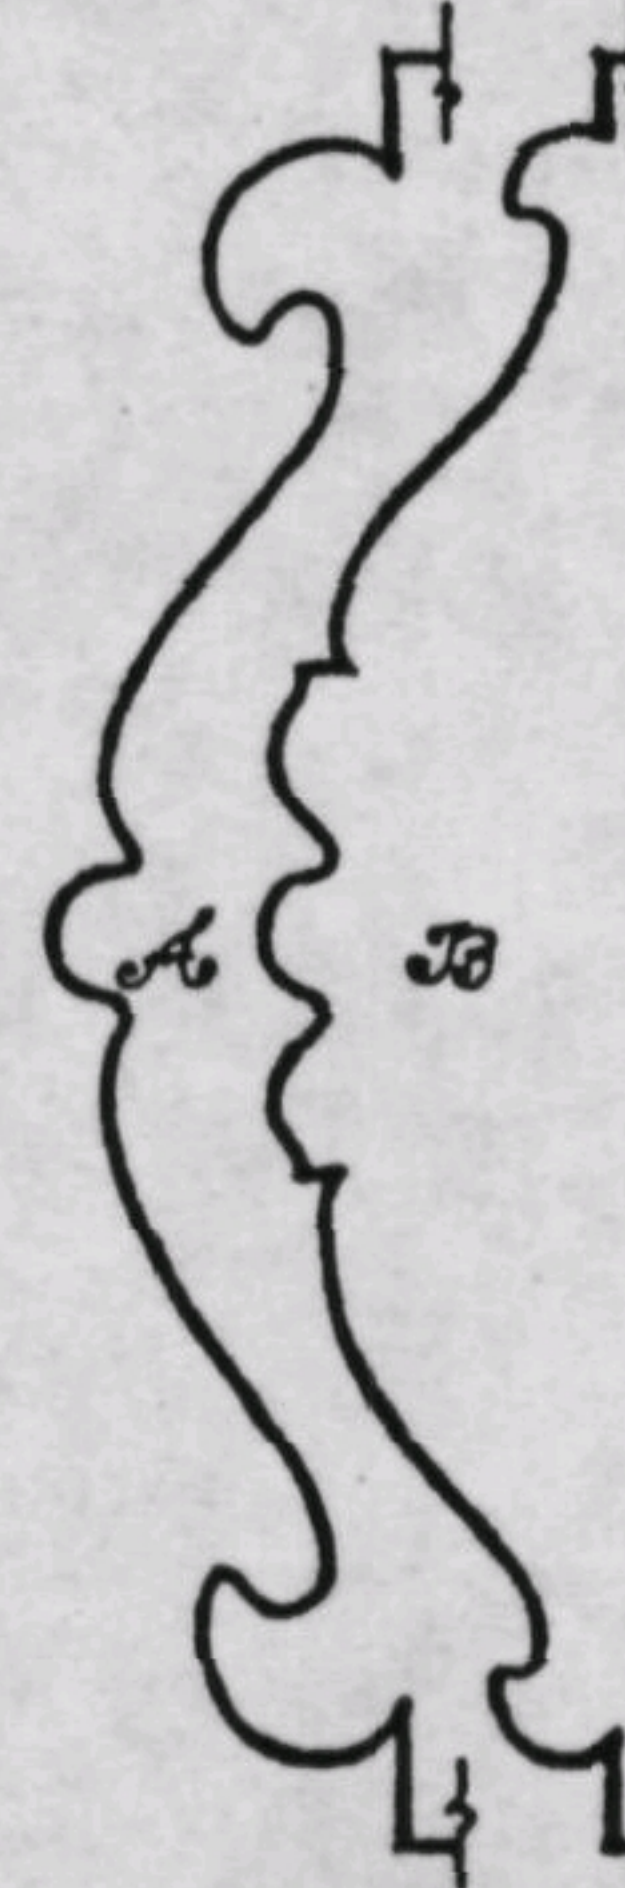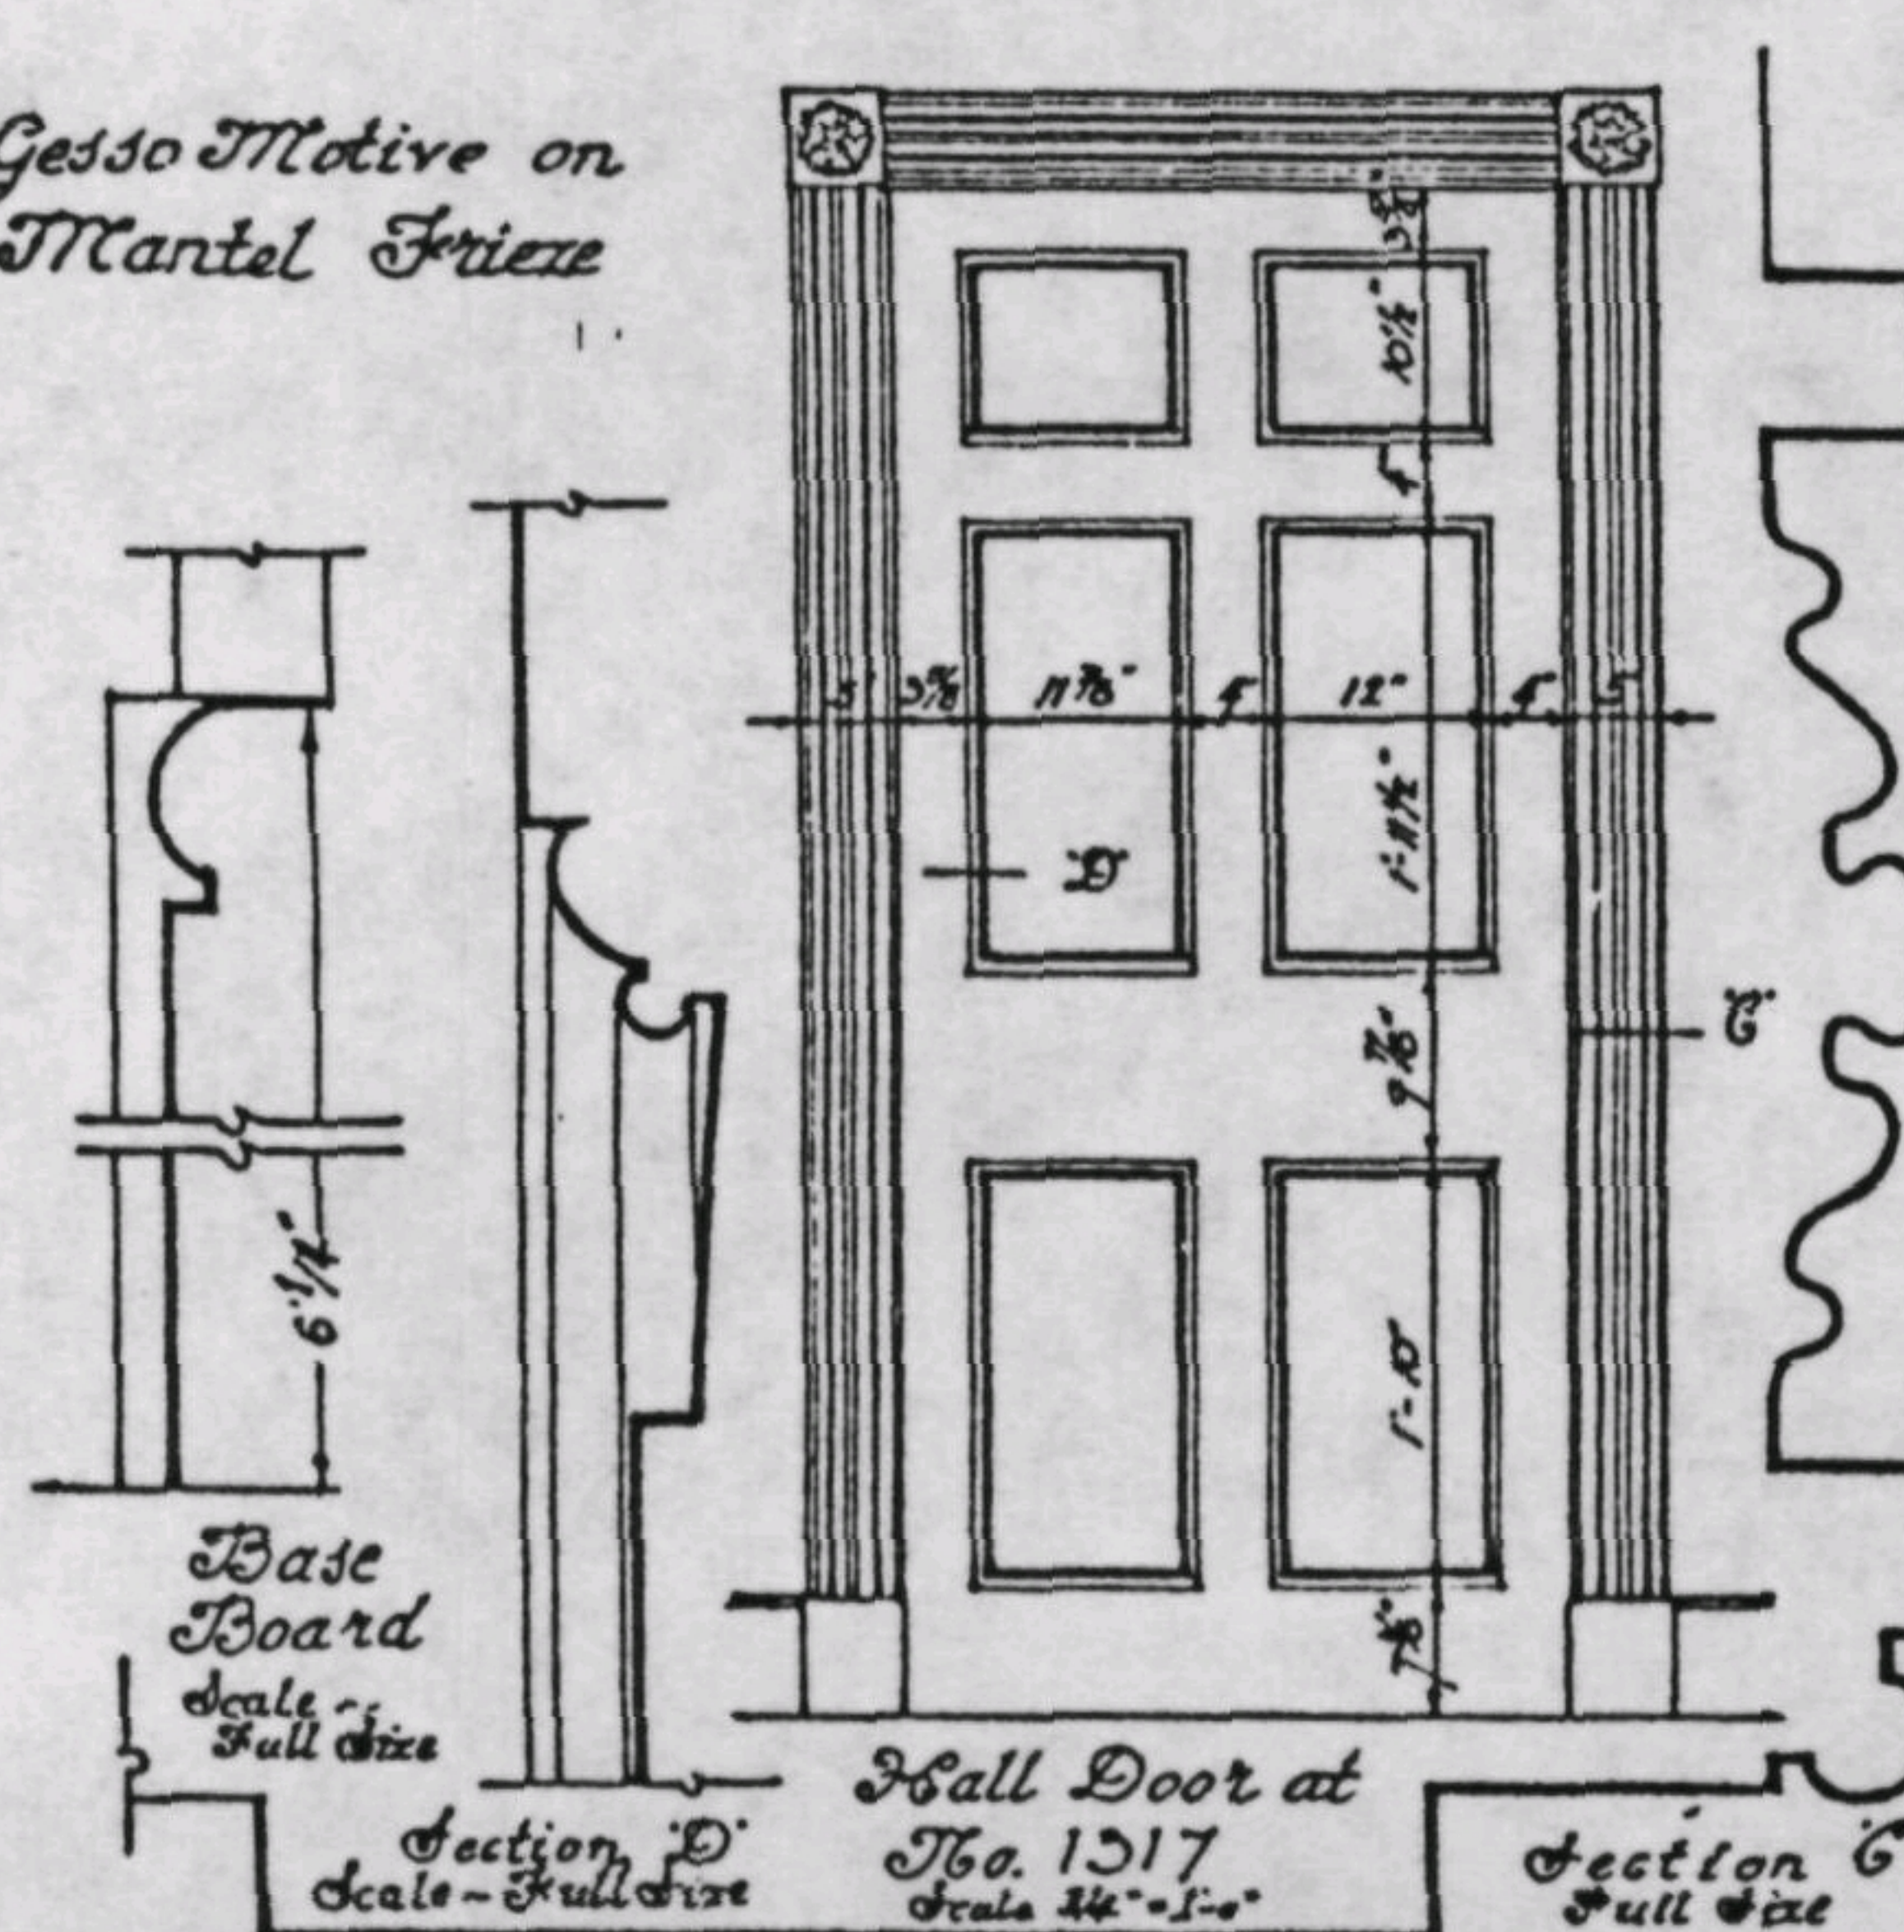

Sections
at A & B ~
Full Size.

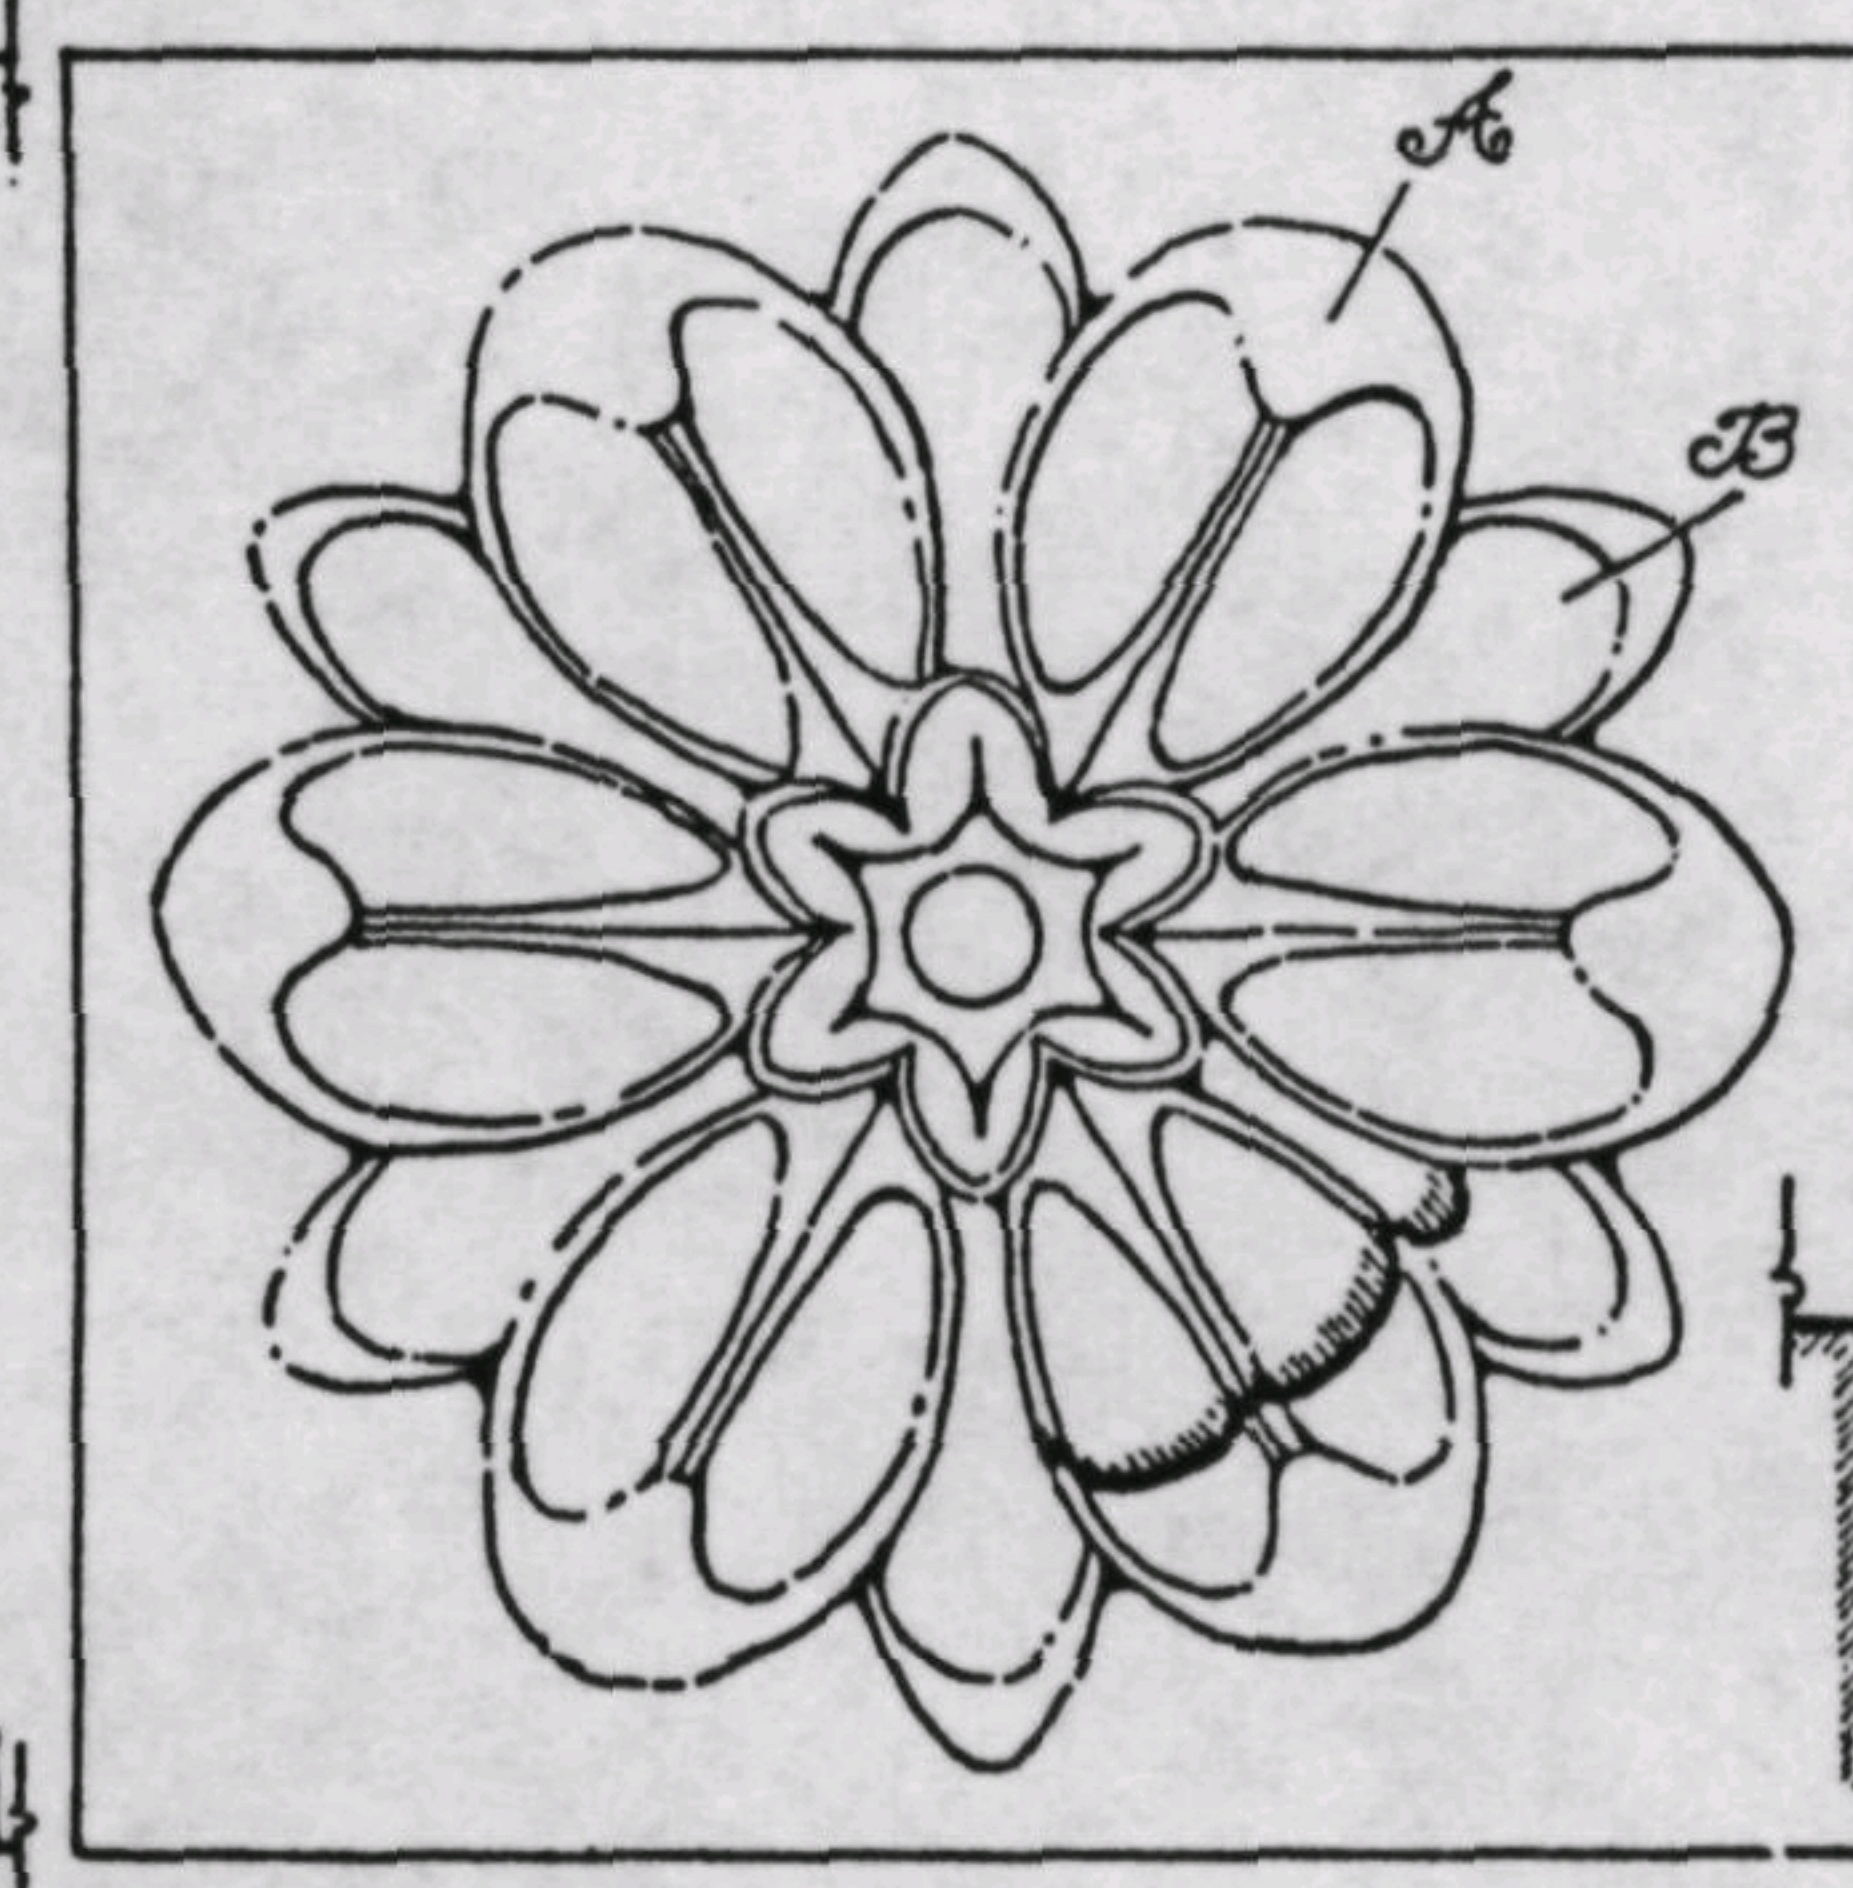

Corner Block ~ Scale - Full Size.

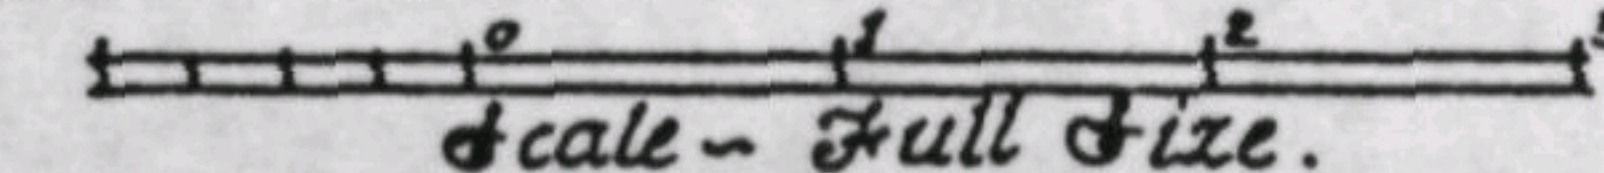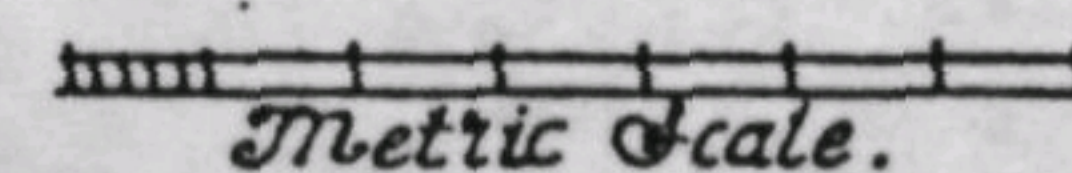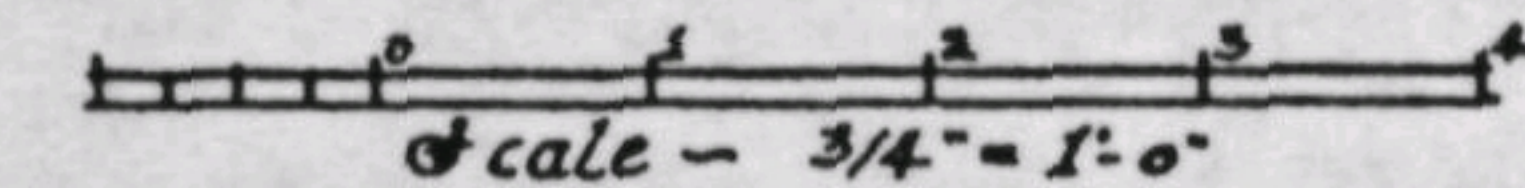

WORKS PROGRESS ADMINISTRATION
O.P. 265-6907
UNDER DIRECTION OF UNITED STATES DEPARTMENT OF THE INTERIOR
NATIONAL PARK SERVICE, BRANCH OF PLANS AND DESIGN

NAME OF STRUCTURE
WHEAT ROW, 1315, 17, 19, 21 FOURTH ST., S.W., WASH., D.C.

SURVEY NO.
DC-10

HISTORIC AMERICAN
BUILDINGS SURVEY
SHEET 5 OF 5 SHEETS

DATE OF DRAWING
JAN. 1934