



NOTE - FULL SIZE DETAIL OF GESSO
ORNAMENTATION ON
SHEET NO. 5

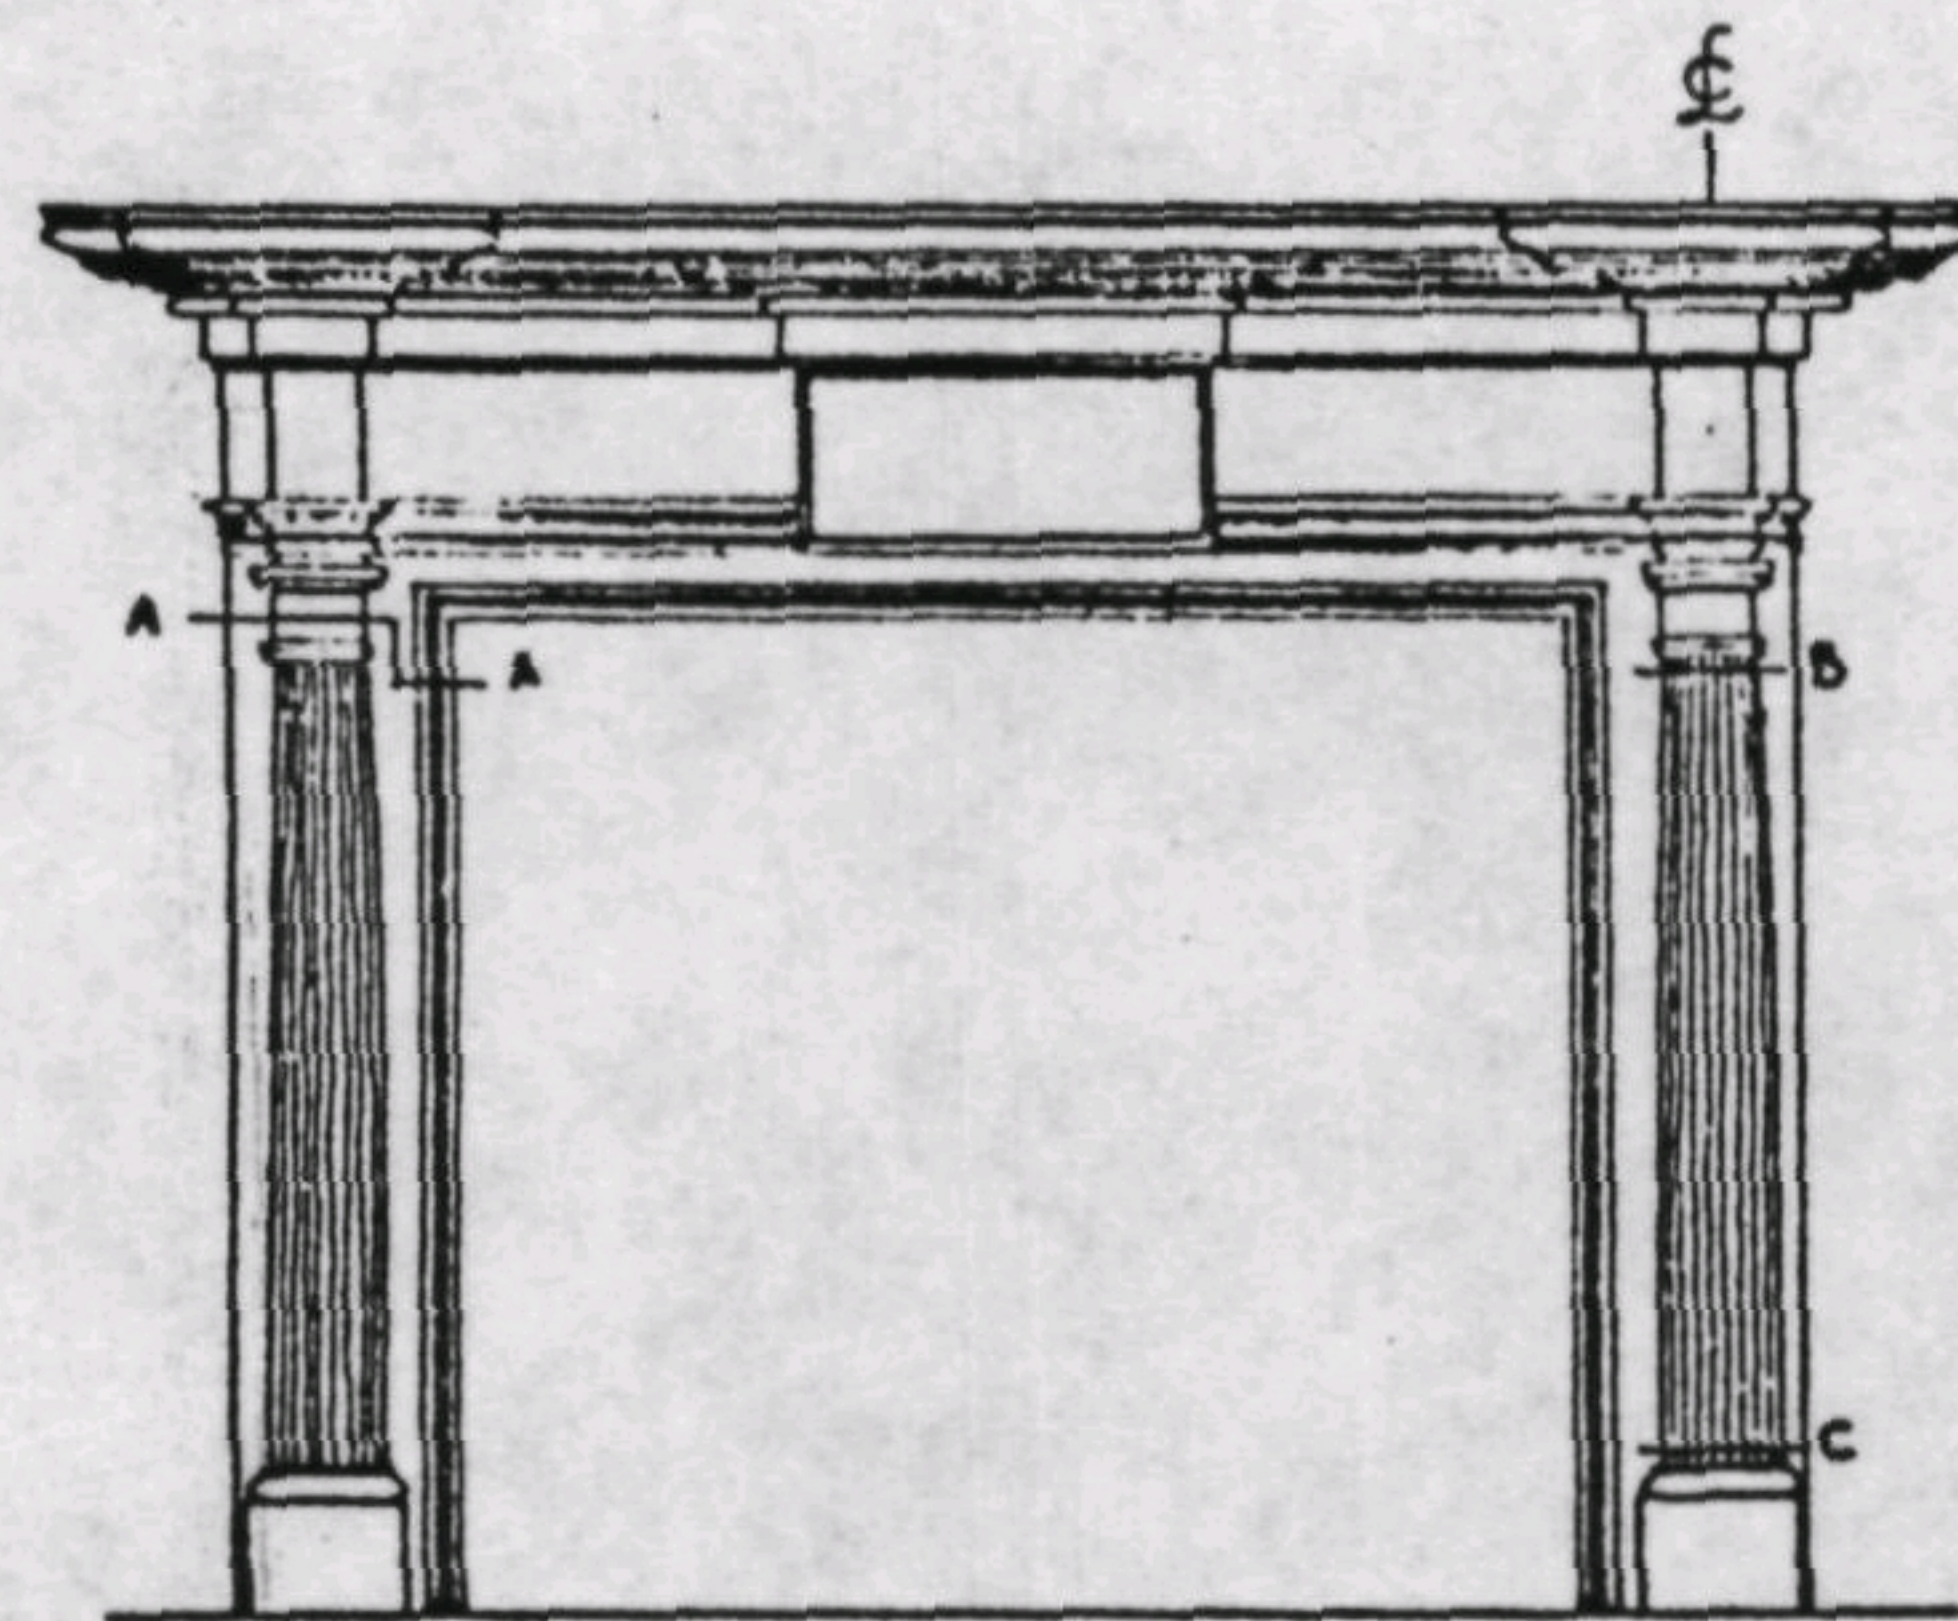

MANTEL ~ ROOM NO. 3
SCALE ~ $\frac{3}{4}" = 1'-0"$


VERTICAL SECTION THROUGH
MANTEL AT $\frac{1}{2}$ OF PILASTER
SCALE ~ FULL SIZE

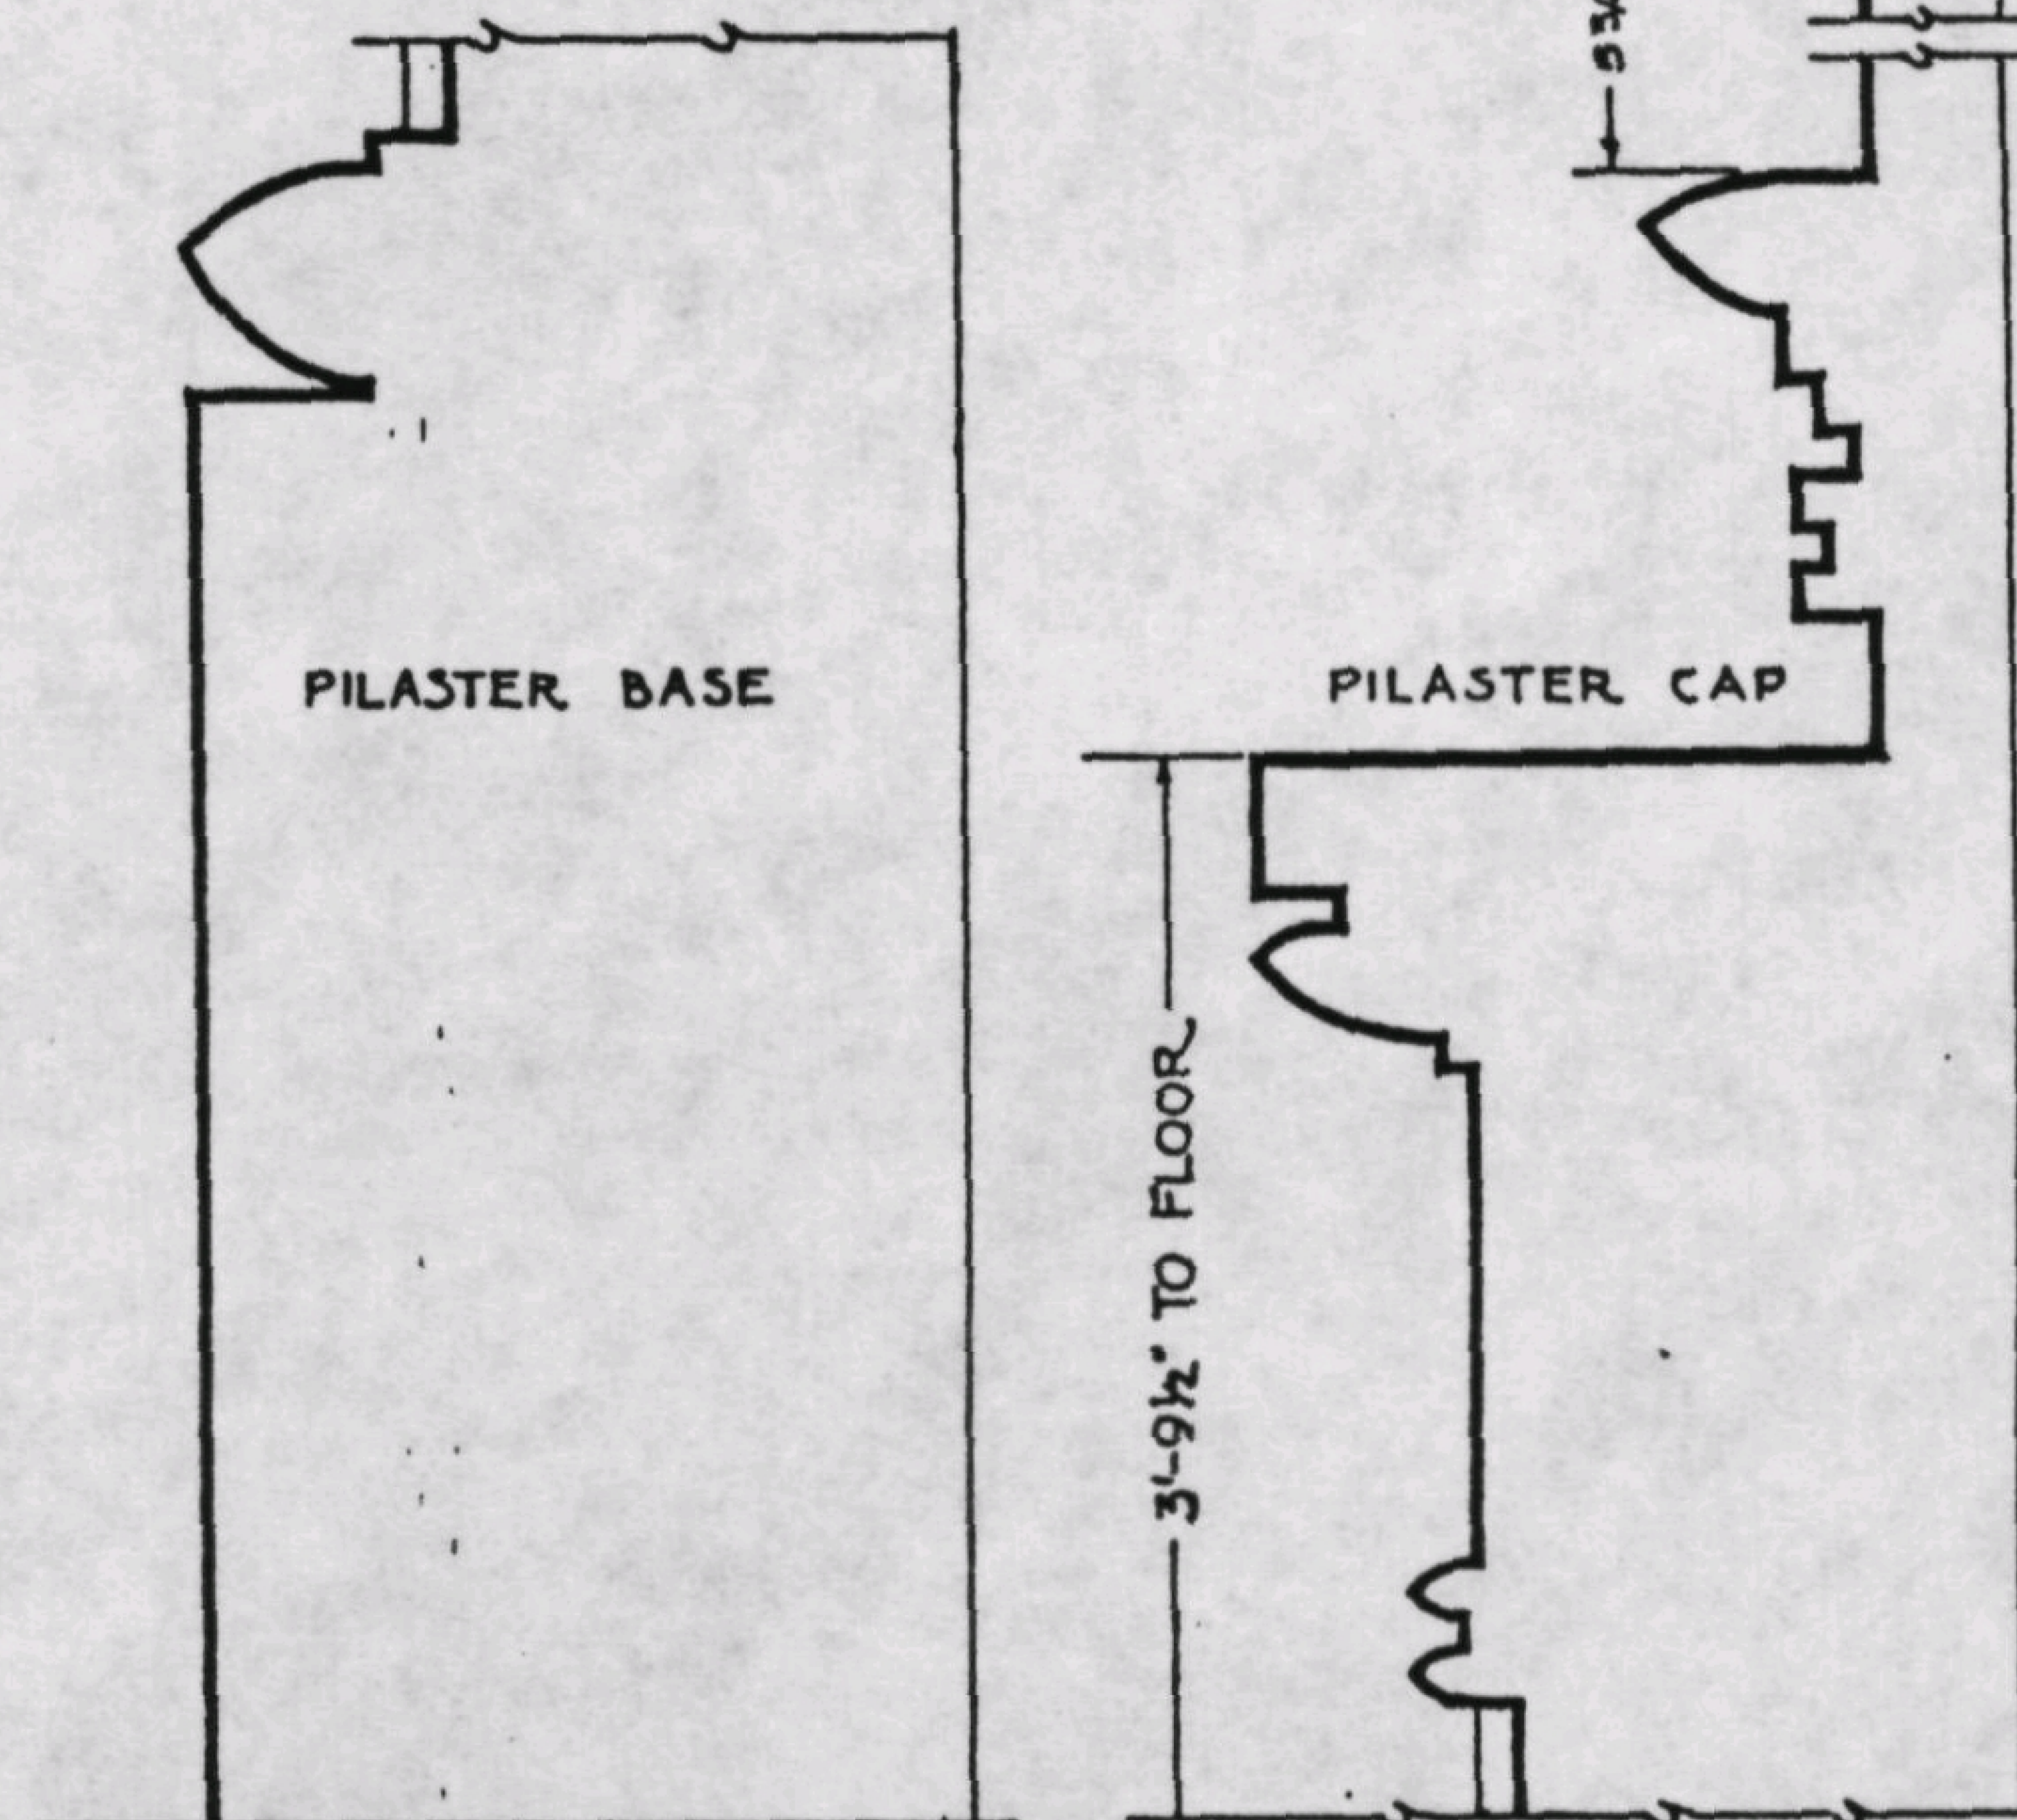

PILASTER BASE

PILASTER CAP


3'-9 1/2" TO FLOOR

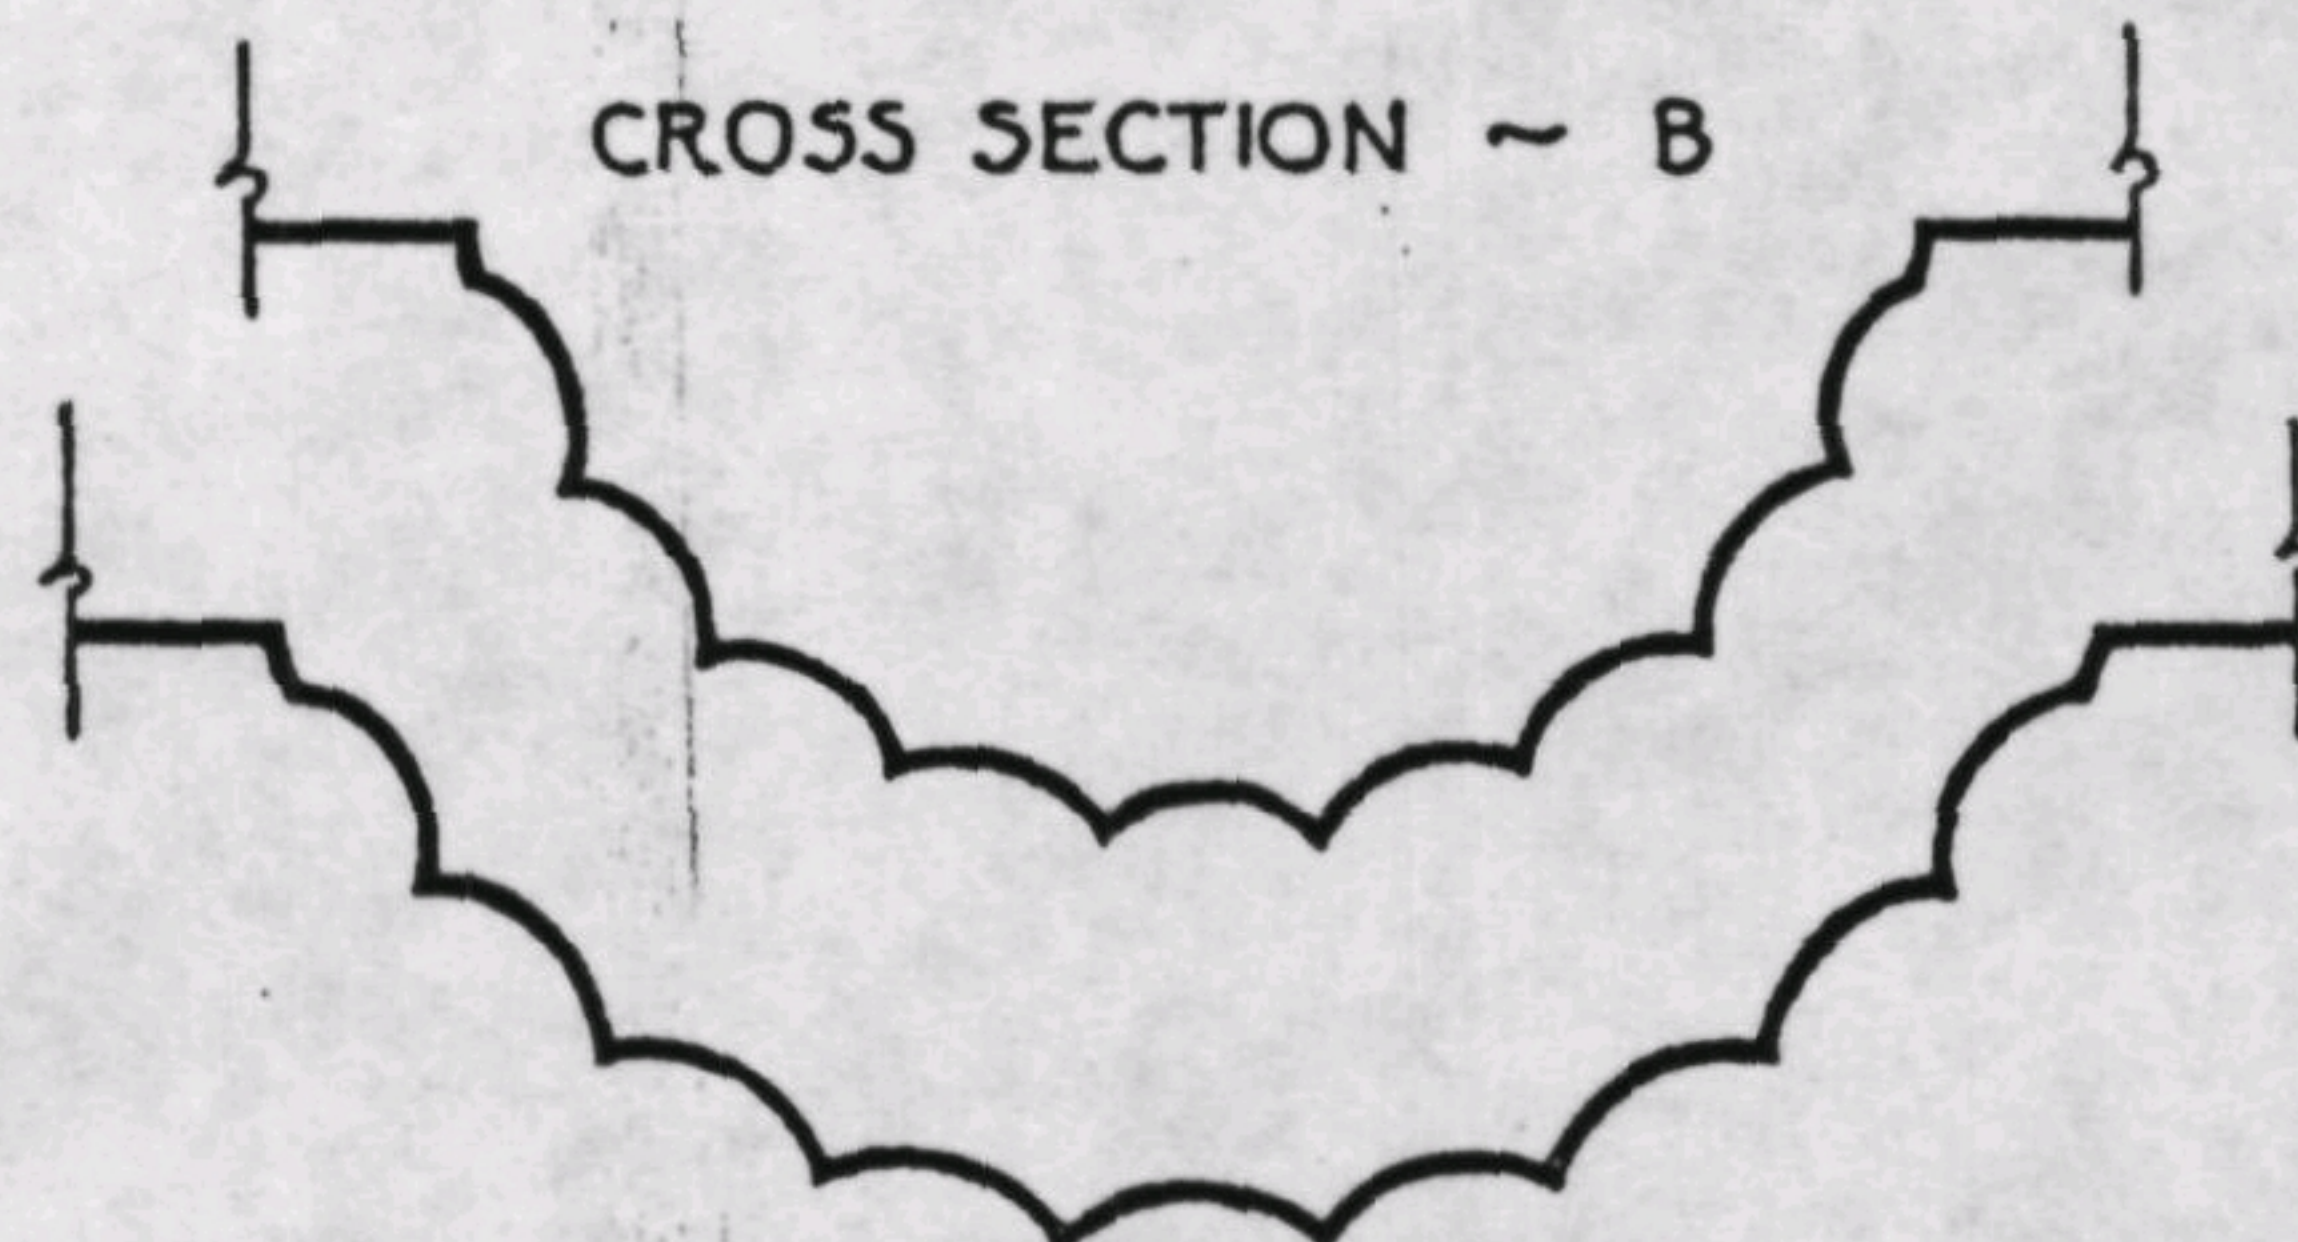


CROSS SECTION ~ B

CROSS SECTION ~ C
SCALE ~ FULL SIZE


CROSS SECTION
A-A
SCALE ~ FULL SIZE

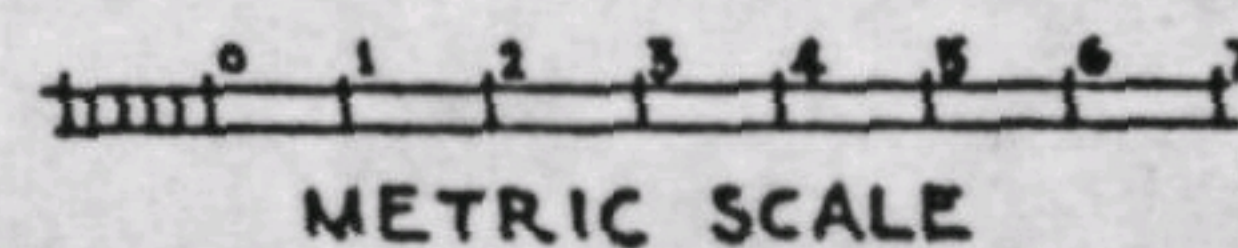

METRIC SCALE

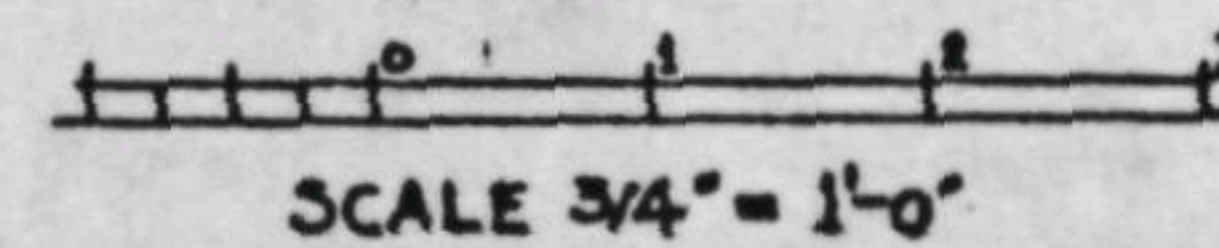

SCALE $\frac{3}{4}" = 1'-0"$

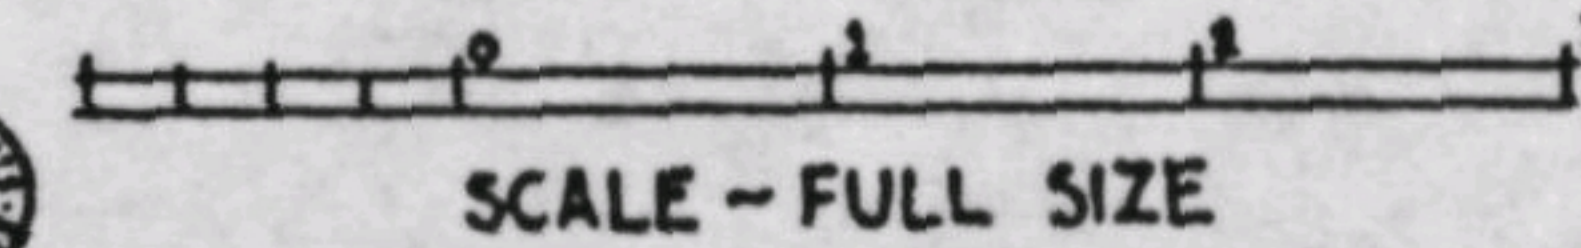

SCALE ~ FULL SIZE

E.F. JANKE, DEL.

WORKS PROGRESS ADMINISTRATION
O.P. 265-6907
UNDER DIRECTION OF UNITED STATES DEPARTMENT OF THE INTERIOR
NATIONAL PARK SERVICE, BRANCH OF PLANS AND DESIGN

NAME OF STRUCTURE
WHEAT ROW, 1315, 17, 19, 21 FOURTH ST, S.W., WASH, D.C.

SURVEY NO.
D.C. 10

HISTORIC AMERICAN
BUILDINGS SURVEY
SHEET 4 OF 5 SHEETS

UNIVERSITY OF MICHIGAN
LIBRARY