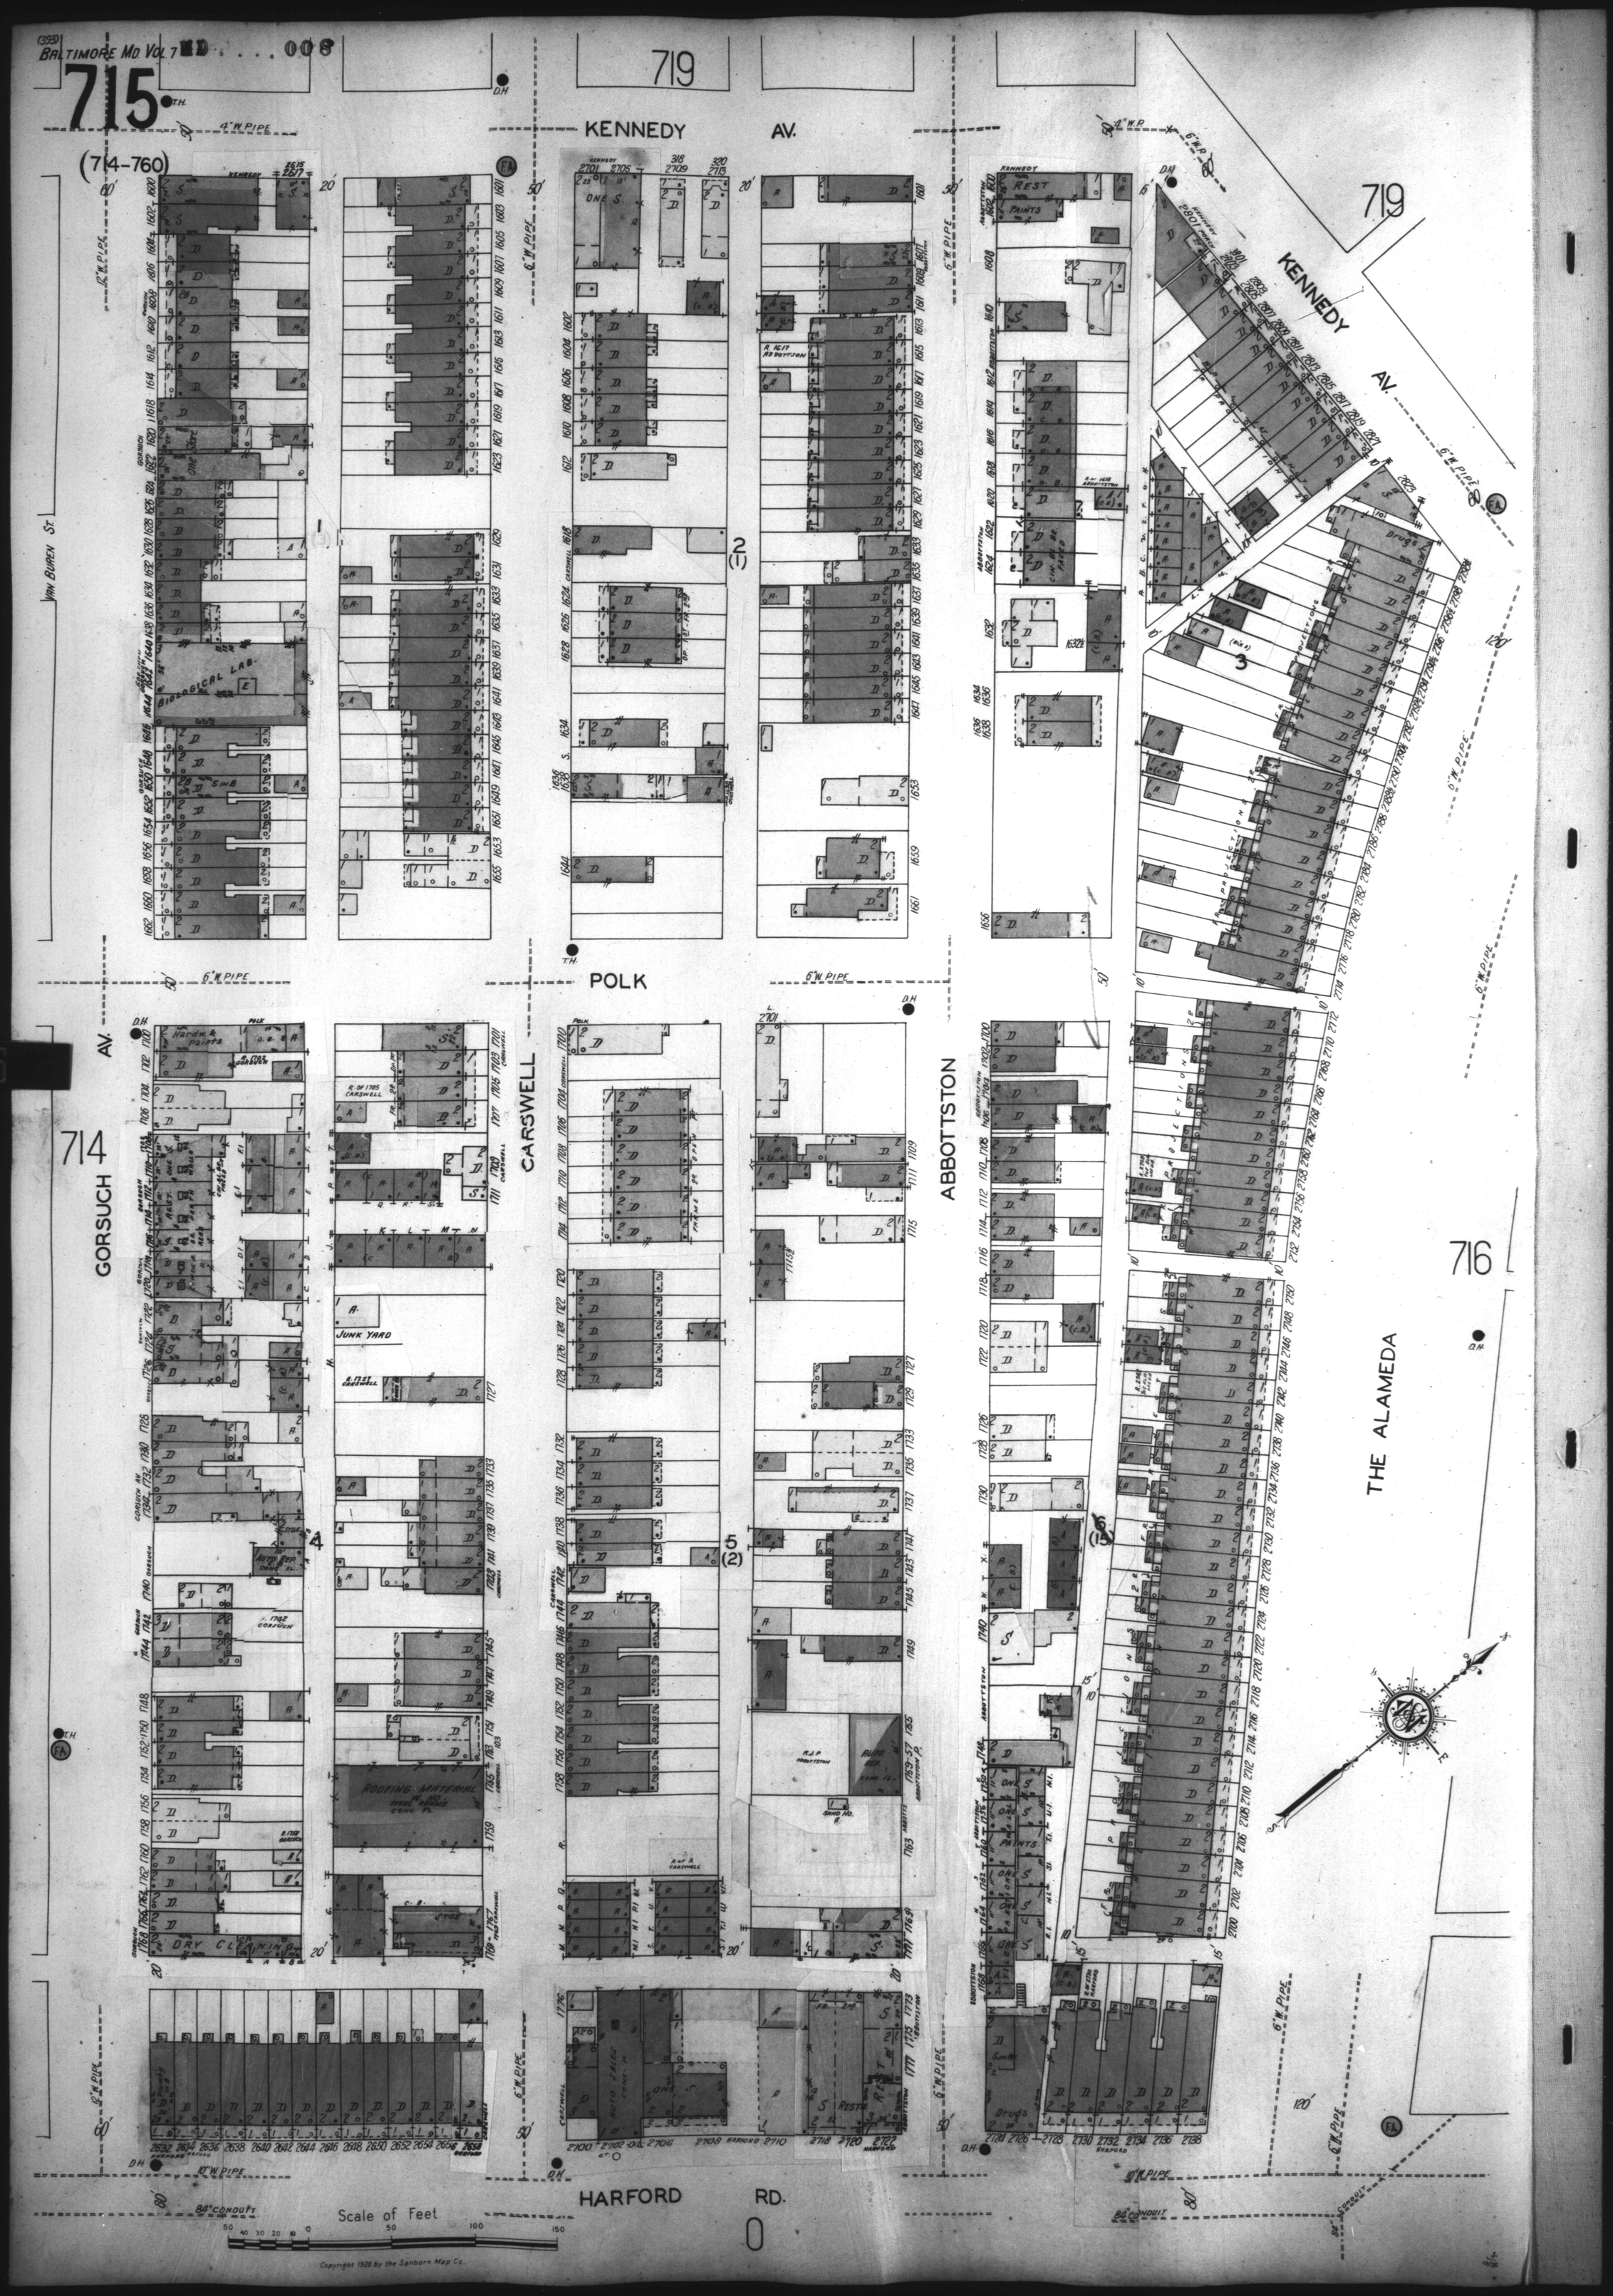
(393) BALTIMORE MD. VOL. 7 MD . . . 008
715
719
KENNEDY AV.
(714-760)
VAN BUREN ST.
BIOLOGICAL LAB.
POLK
CARSWELL
ABBOTTSTON
GORSUCH
714
716
THE ALAMEDA
JUNK YARD
ROOFING MATERIAL
DRY CLEANING
HARFORD RD.
Scale of Feet
Copyright 1928 by the Sanborn Map Co.