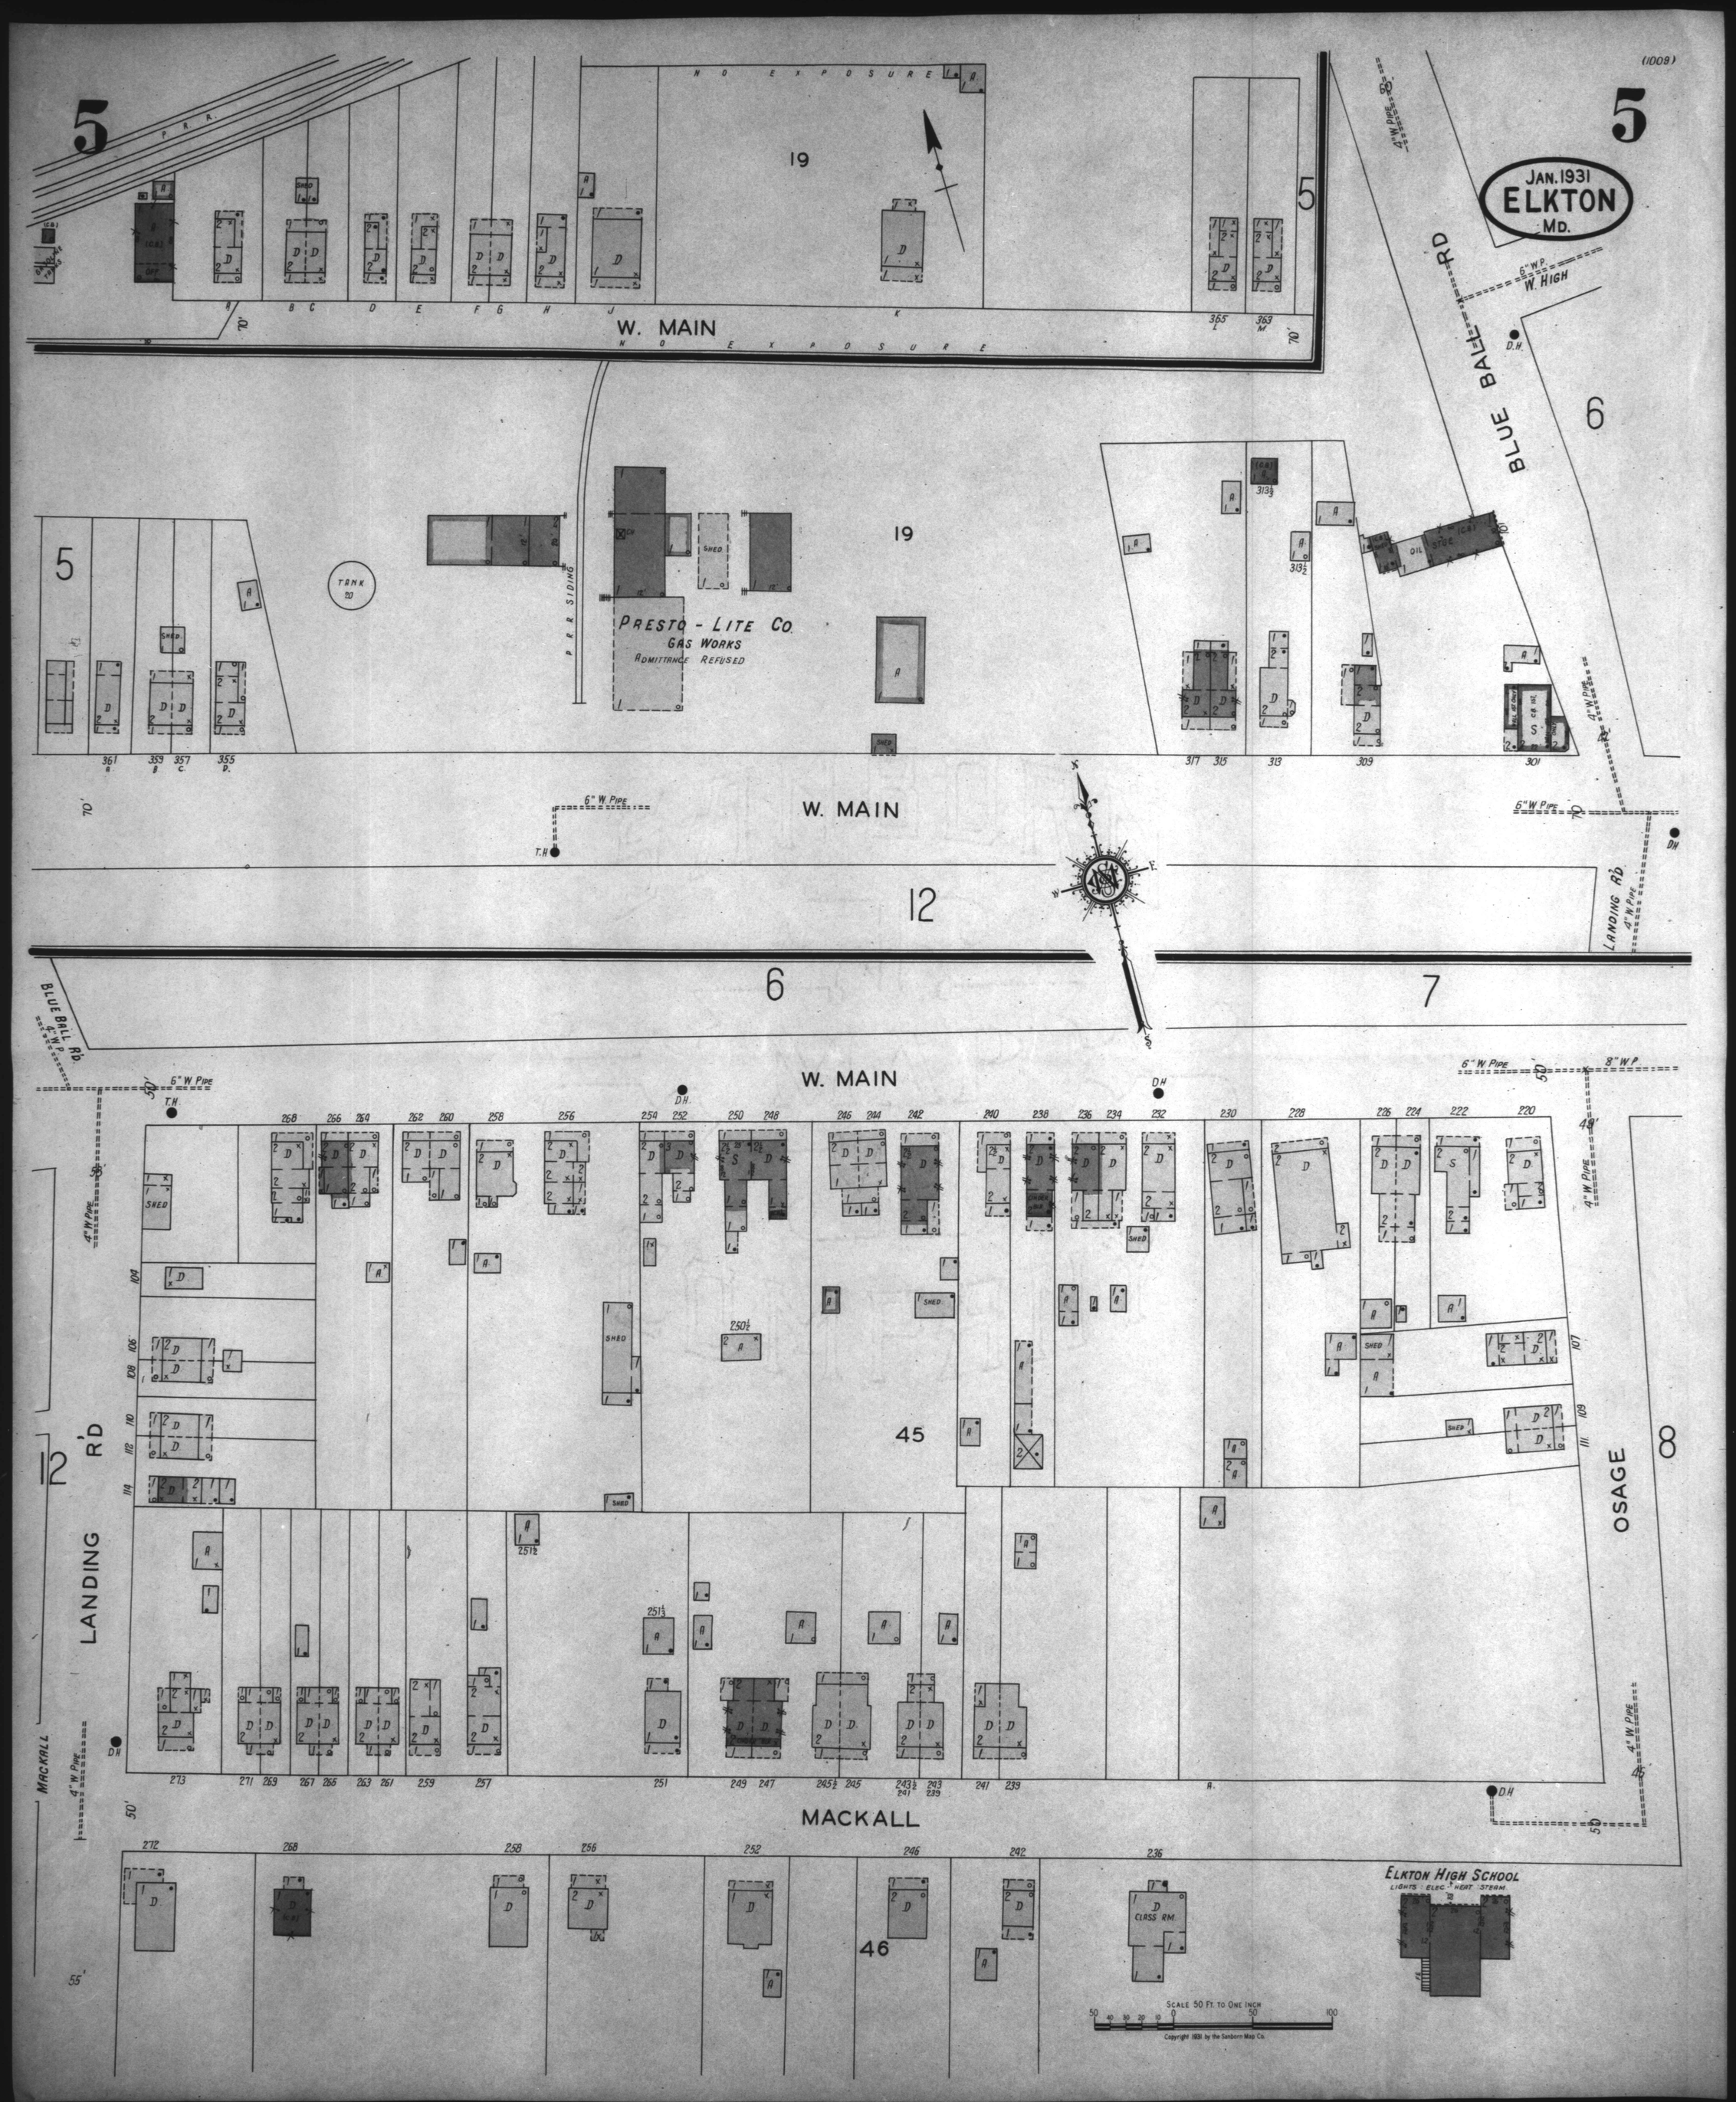
(1009)
JAN. 1931
ELKTON
MD.
W. MAIN
NO EXPOSURE
P.R.R.
PRESTO-LITE CO.
GAS WORKS
ADMITTANCE REFUSED
P.R.R. SIDING
TANK
BLUE BALL RD
W. HIGH
6" W.P.
4" W. PIPE
6" W. PIPE
8" W.P.
LANDING RD
LANDING
MACKALL
OSAGE
ELKTON HIGH SCHOOL
LIGHTS ELEC. HEAT STEAM
CLASS RM.
SCALE 50 FT. TO ONE INCH
Copyright 1931 by the Sanborn Map Co.