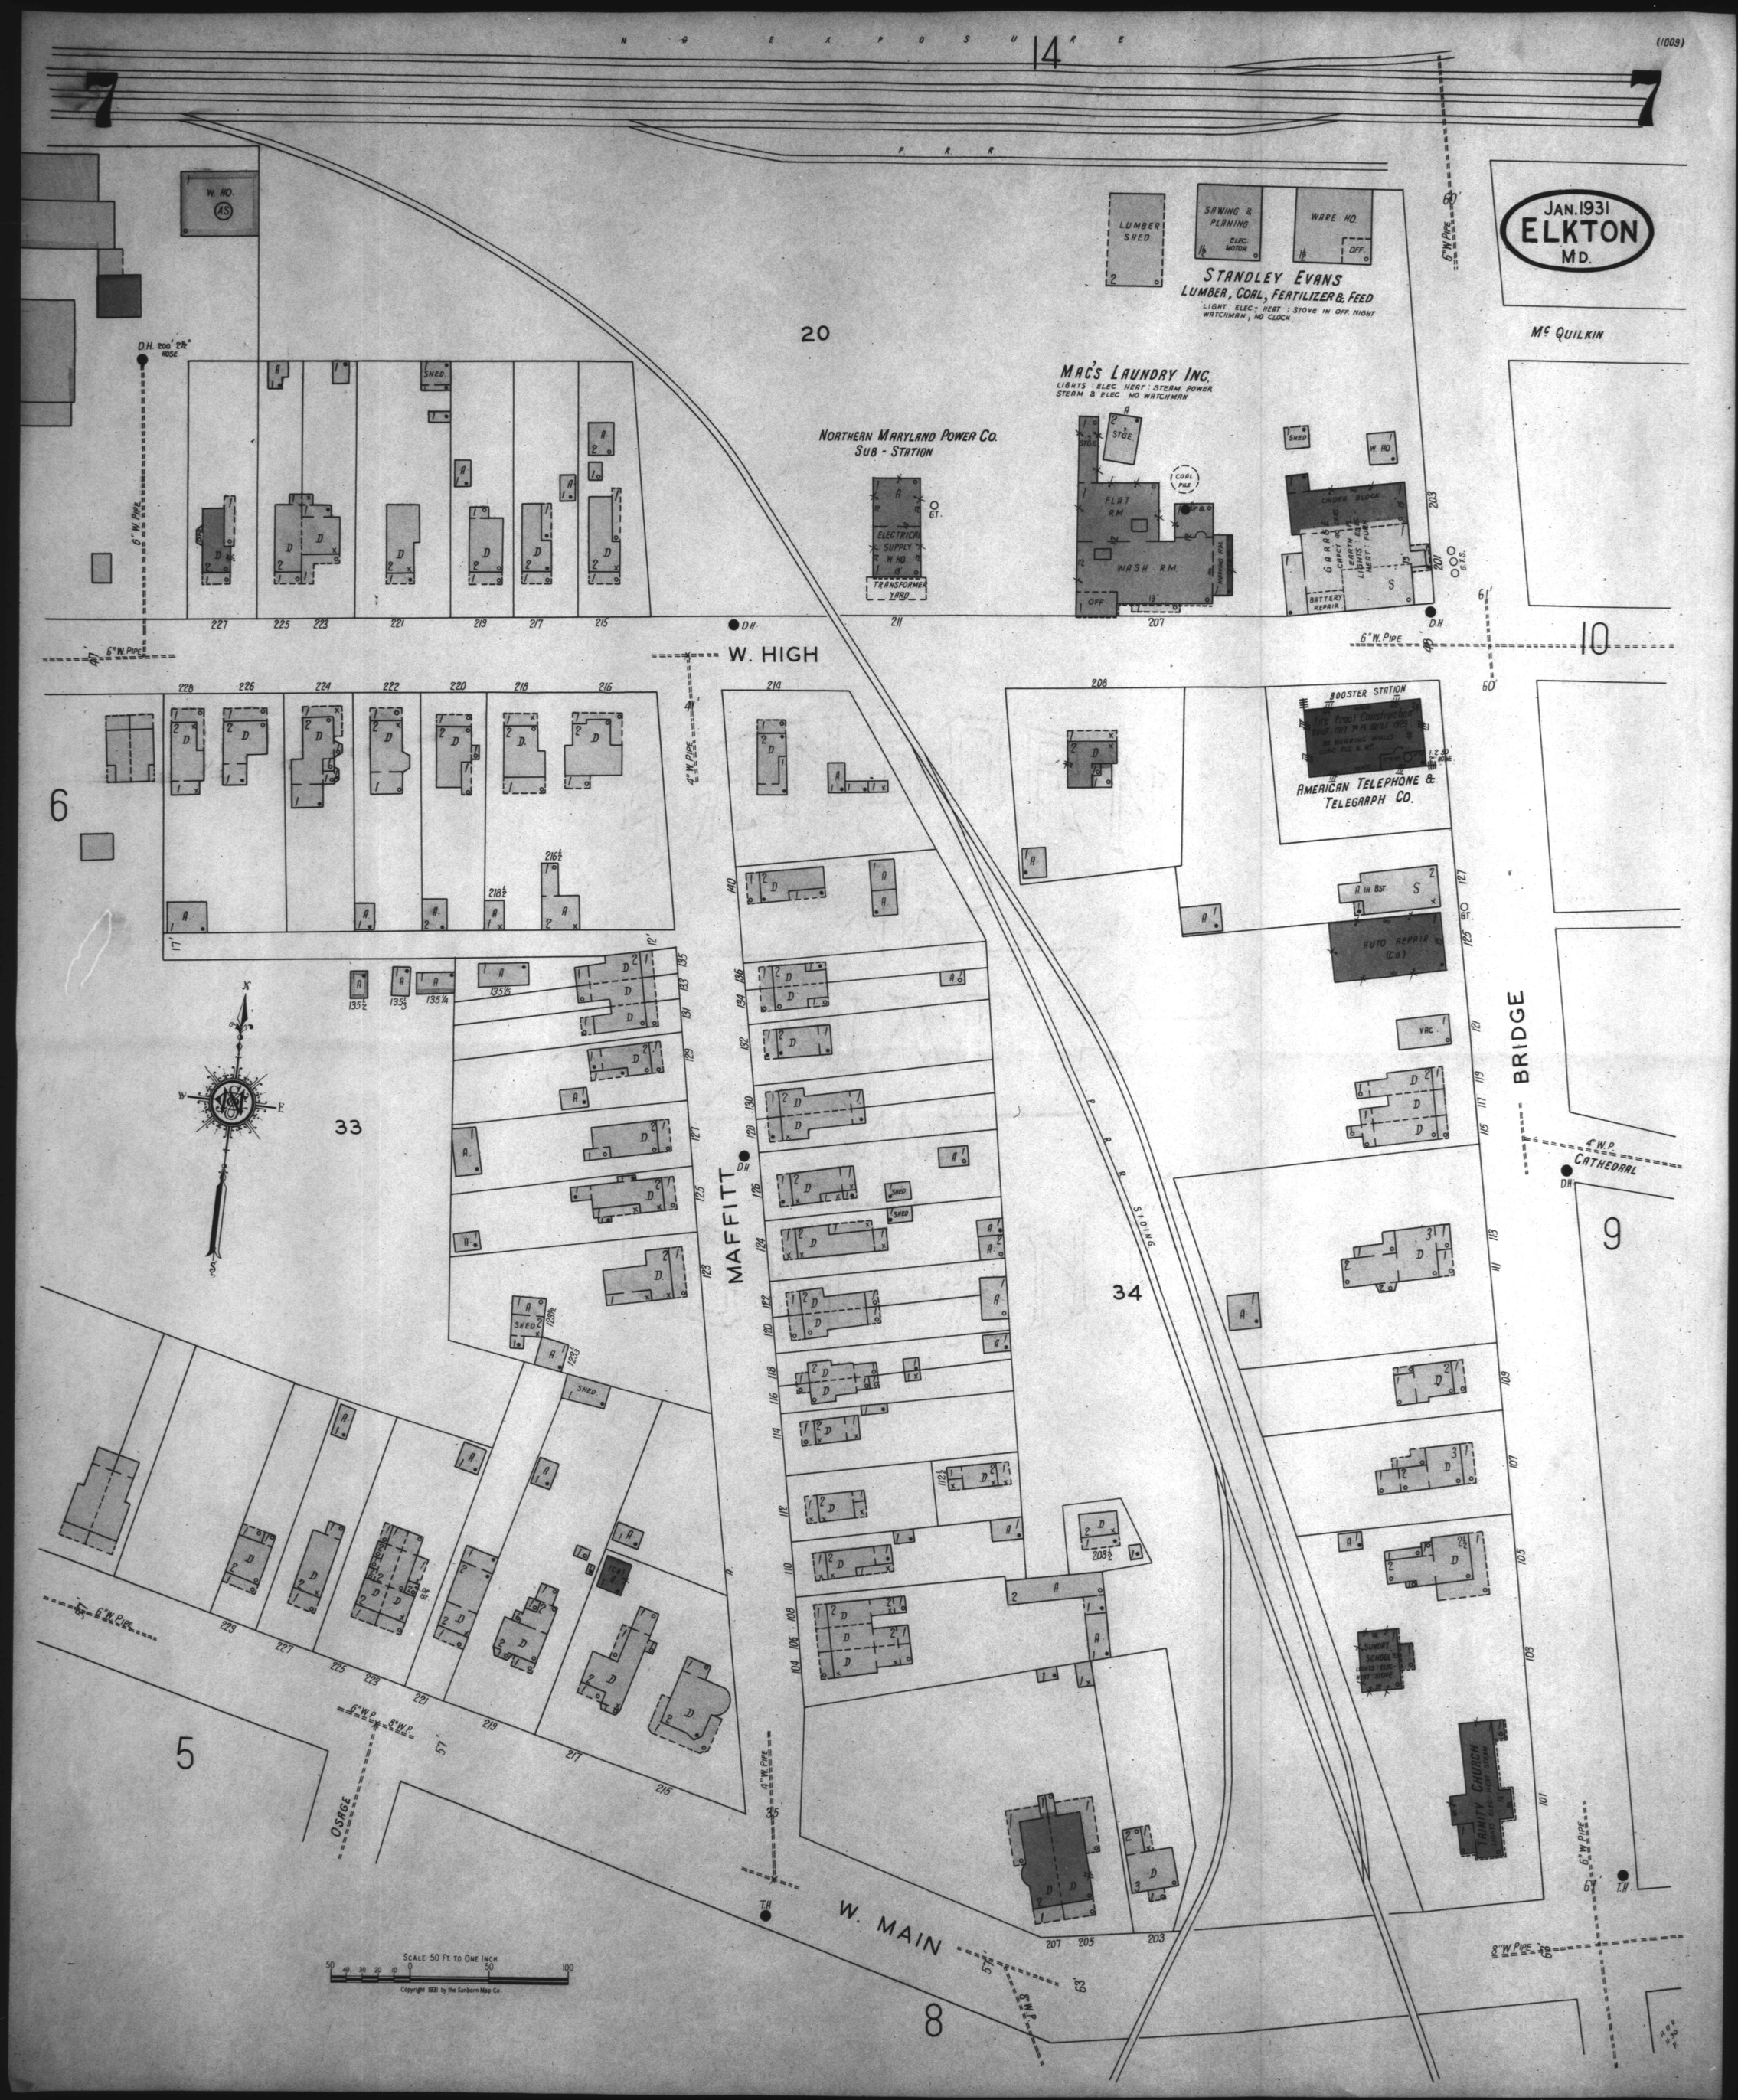
(1009)
N & E EXPOSURE
14
7
7
P. R. R.
JAN. 1931
ELKTON
MD.
W. HO.
AS
D.H. 200' 2½" HOSE
6" W. PIPE
SHED
20
LUMBER SHED
SAWING & PLANING
ELEC. MOTOR
WARE HO.
OFF.
STANDLEY EVANS
LUMBER, COAL, FERTILIZER & FEED
LIGHT: ELEC: HEAT: STOVE IN OFF. NIGHT WATCHMAN, NO CLOCK
MAC'S LAUNDRY INC.
LIGHTS: ELEC HEAT: STEAM POWER
STEAM & ELEC. NO WATCHMAN
NORTHERN MARYLAND POWER CO.
SUB-STATION
ELECTRICAL SUPPLY
W. HO.
TRANSFORMER YARD
STGE.
FLAT RM.
COAL PILE
WASH RM.
OFF.
CINDER BLOCK
GARAGE
CAPCY 40
EARTH LIGHTS HEAT FUEL
BATTERY REPAIR
S
McQUILKIN
W. HIGH
4" W. PIPE
BOOSTER STATION
Fire Proof Construction
AMERICAN TELEPHONE & TELEGRAPH CO.
A in BST.
AUTO REPAIR (CA)
VAC.
BRIDGE
4" W.P.
CATHEDRAL
MAFFITT
SIDING
34
33
6
9
5
8
SUNDAY SCHOOL
TRINITY CHURCH
OSAGE
W. MAIN
T.H.
8" W. PIPE
SCALE 50 FT. TO ONE INCH
Copyright 1931 by the Sanborn Map Co.