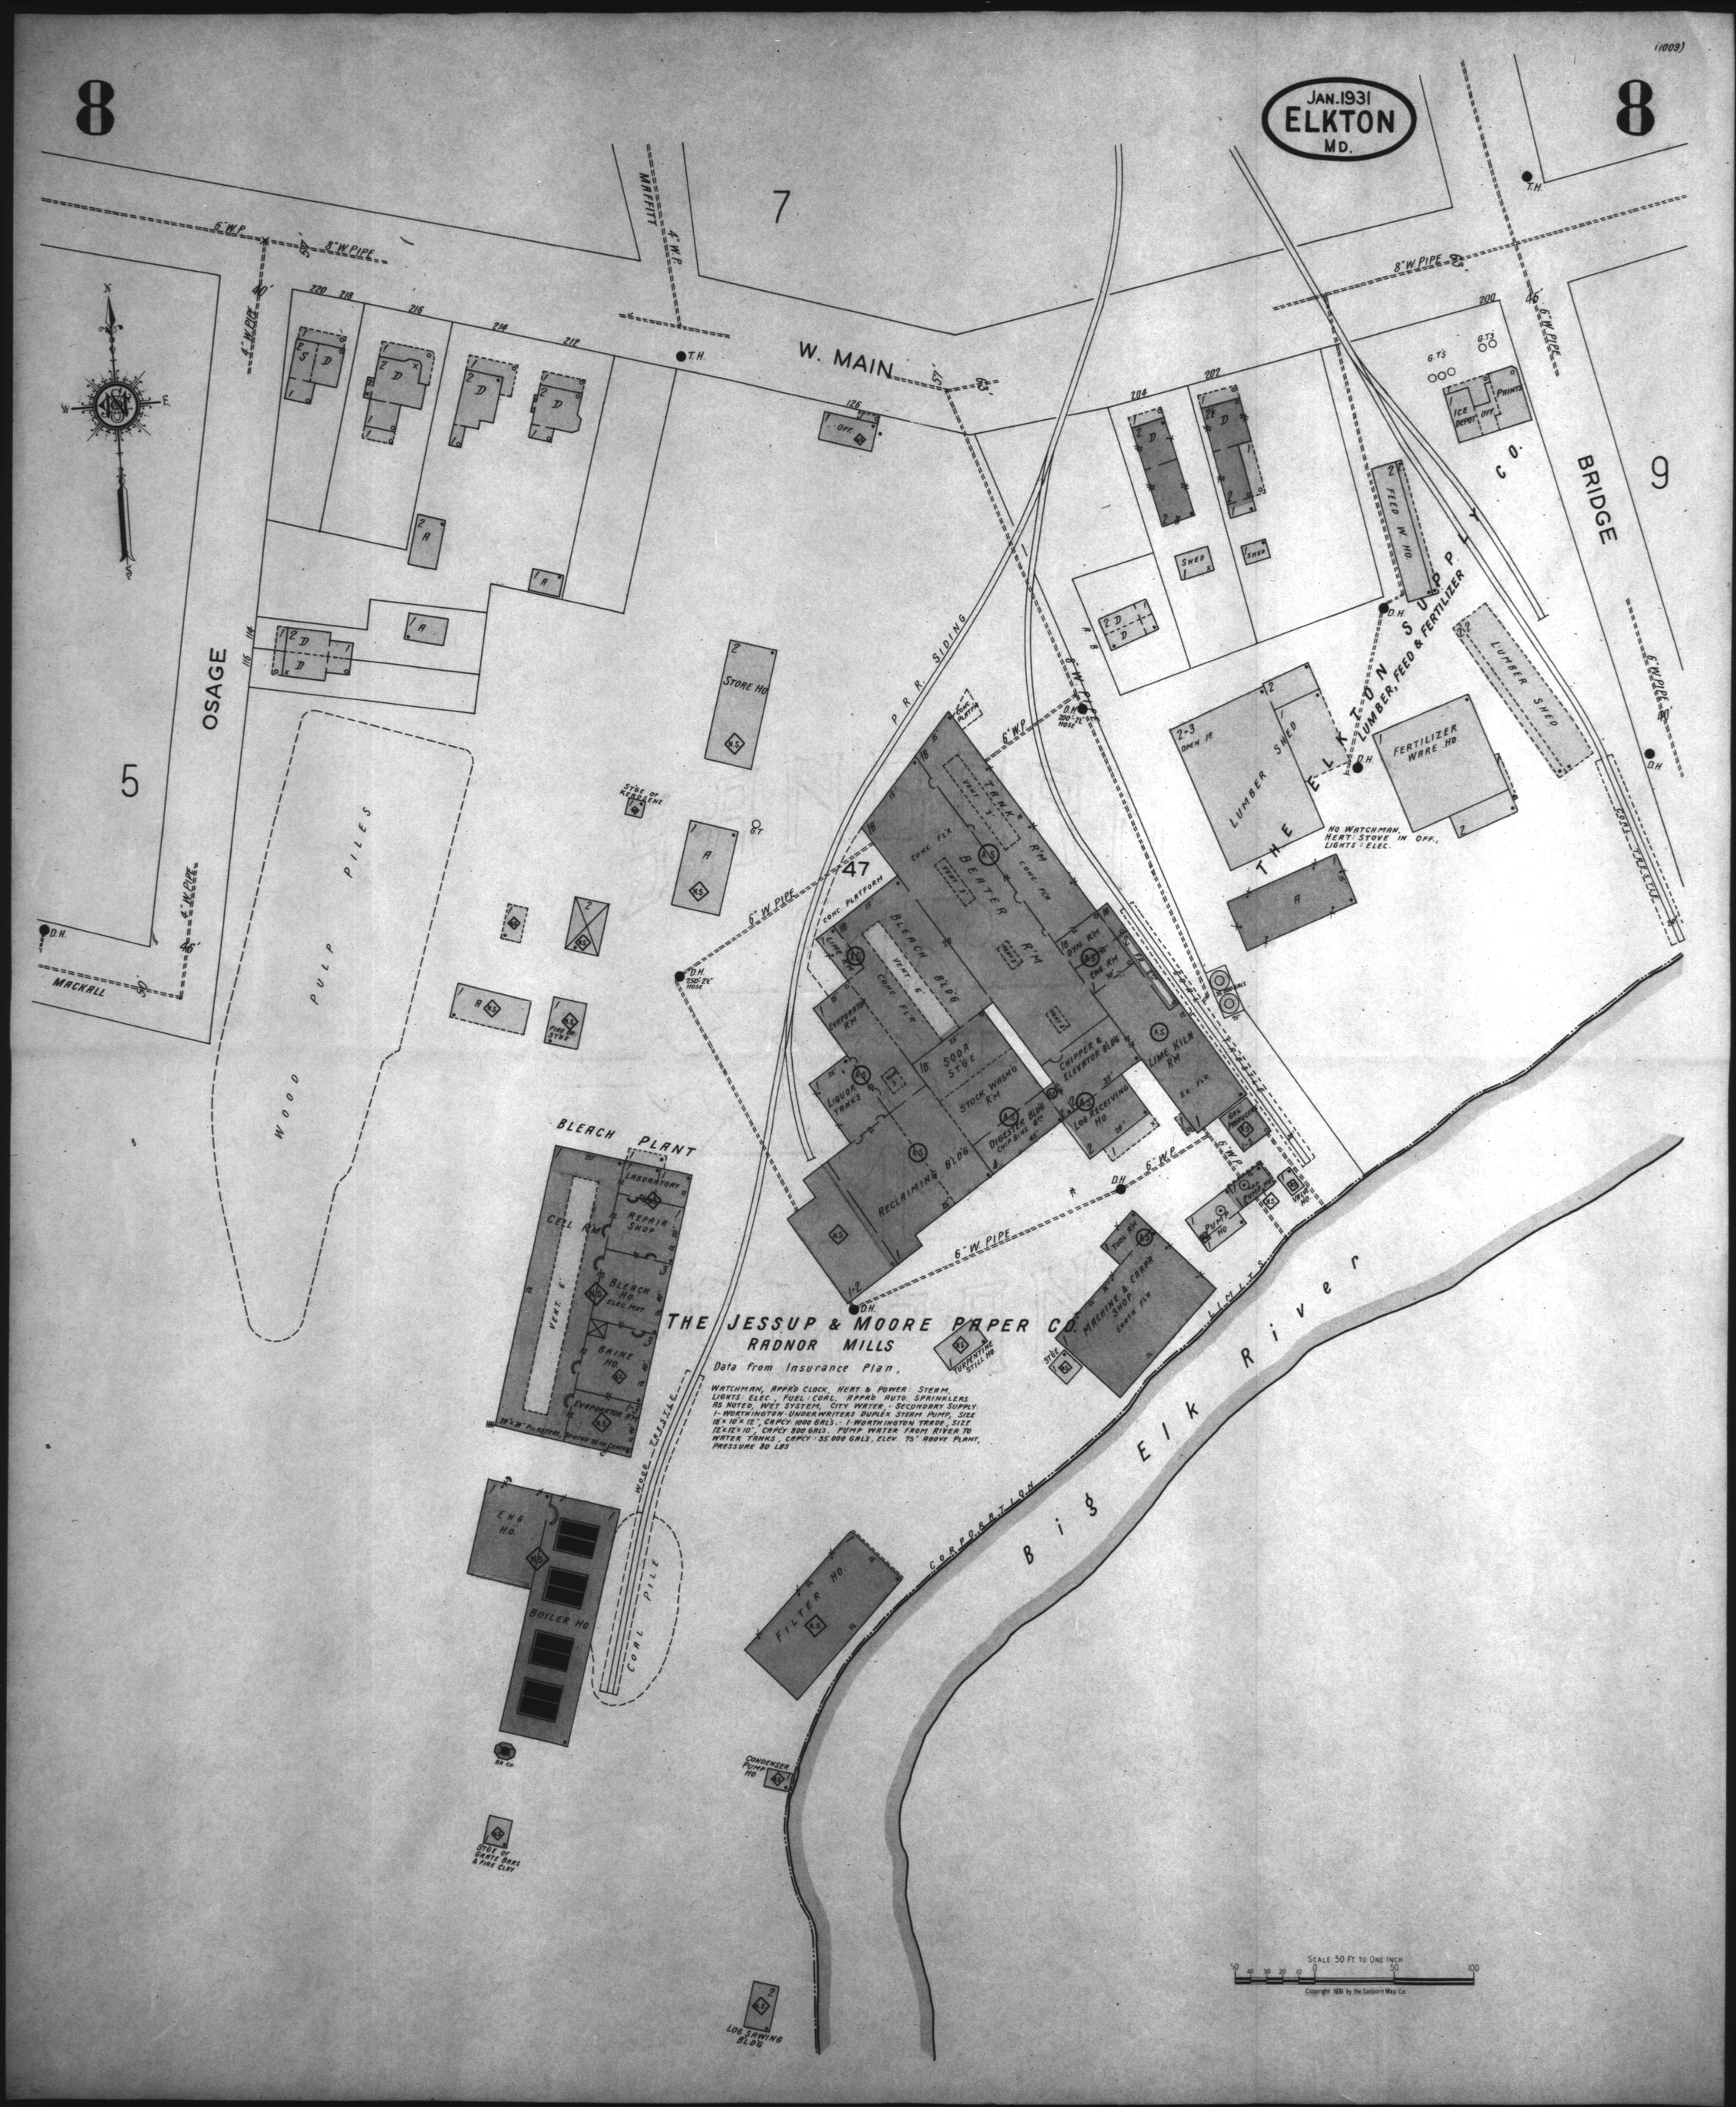
JAN. 1931
ELKTON
MD.
(1009)
8
8
7
9
5
47
W. MAIN
MAFFITT
OSAGE
MACKALL
BRIDGE
WOOD PULP PILES
STORE HO.
P.R.R. SIDING
BLEACH PLANT
LABORATORY
REPAIR SHOP
CELL RM.
BLEACH HO.
BRINE HO.
EVAPORATOR RM.
ENG HO.
BOILER HO.
COAL PILE
FILTER HO.
CONDENSER PUMP HO.
LOG SAWING BLDG.
CORPORATION LIMITS
Elk River
Big
THE JESSUP & MOORE PAPER CO.
RADNOR MILLS
Data from Insurance Plan,
WATCHMAN, APPR'D CLOCK, HEAT & POWER: STEAM, LIGHTS: ELEC., FUEL: COAL, APPR'D AUTO. SPRINKLERS AS NOTED, WET SYSTEM, CITY WATER, - SECONDARY SUPPLY: 1-WORTHINGTON-UNDERWRITERS DUPLEX STEAM PUMP, SIZE 18"X10"X12", CAPCY 1000 GALS. - 1-WORTHINGTON TRADE, SIZE 12"X12"X10", CAPCY 800 GALS. PUMP WATER FROM RIVER TO WATER TANKS, CAPCY: 35,000 GALS, ELEV. 75' ABOVE PLANT, PRESSURE 80 LBS
THE ELKTON SUPPLY CO.
LUMBER, FEED & FERTILIZER
LUMBER SHED
FERTILIZER WARE HO.
FEED W. HO.
ICE DEPOT
PRINTS
OFF.
SHED
NO WATCHMAN, HEAT: STOVE IN OFF., LIGHTS: ELEC.
BEATER RM.
BLEACH BLDG.
SODA STGE.
STOCK WASHG RM.
DIGESTER BLDG.
CHIPPER & ELEVATOR BLDG.
LOG RECEIVING HO.
LIME KILN RM.
RECLAIMING BLDG.
LIQUOR TANKS
TANK RM.
MACHINE & CARPR SHOP
TURPENTINE STILL HO.
PUMP HO.
VALVE HO.
SCALE 50 FT. TO ONE INCH
Copyright 1931 by the Sanborn Map Co.