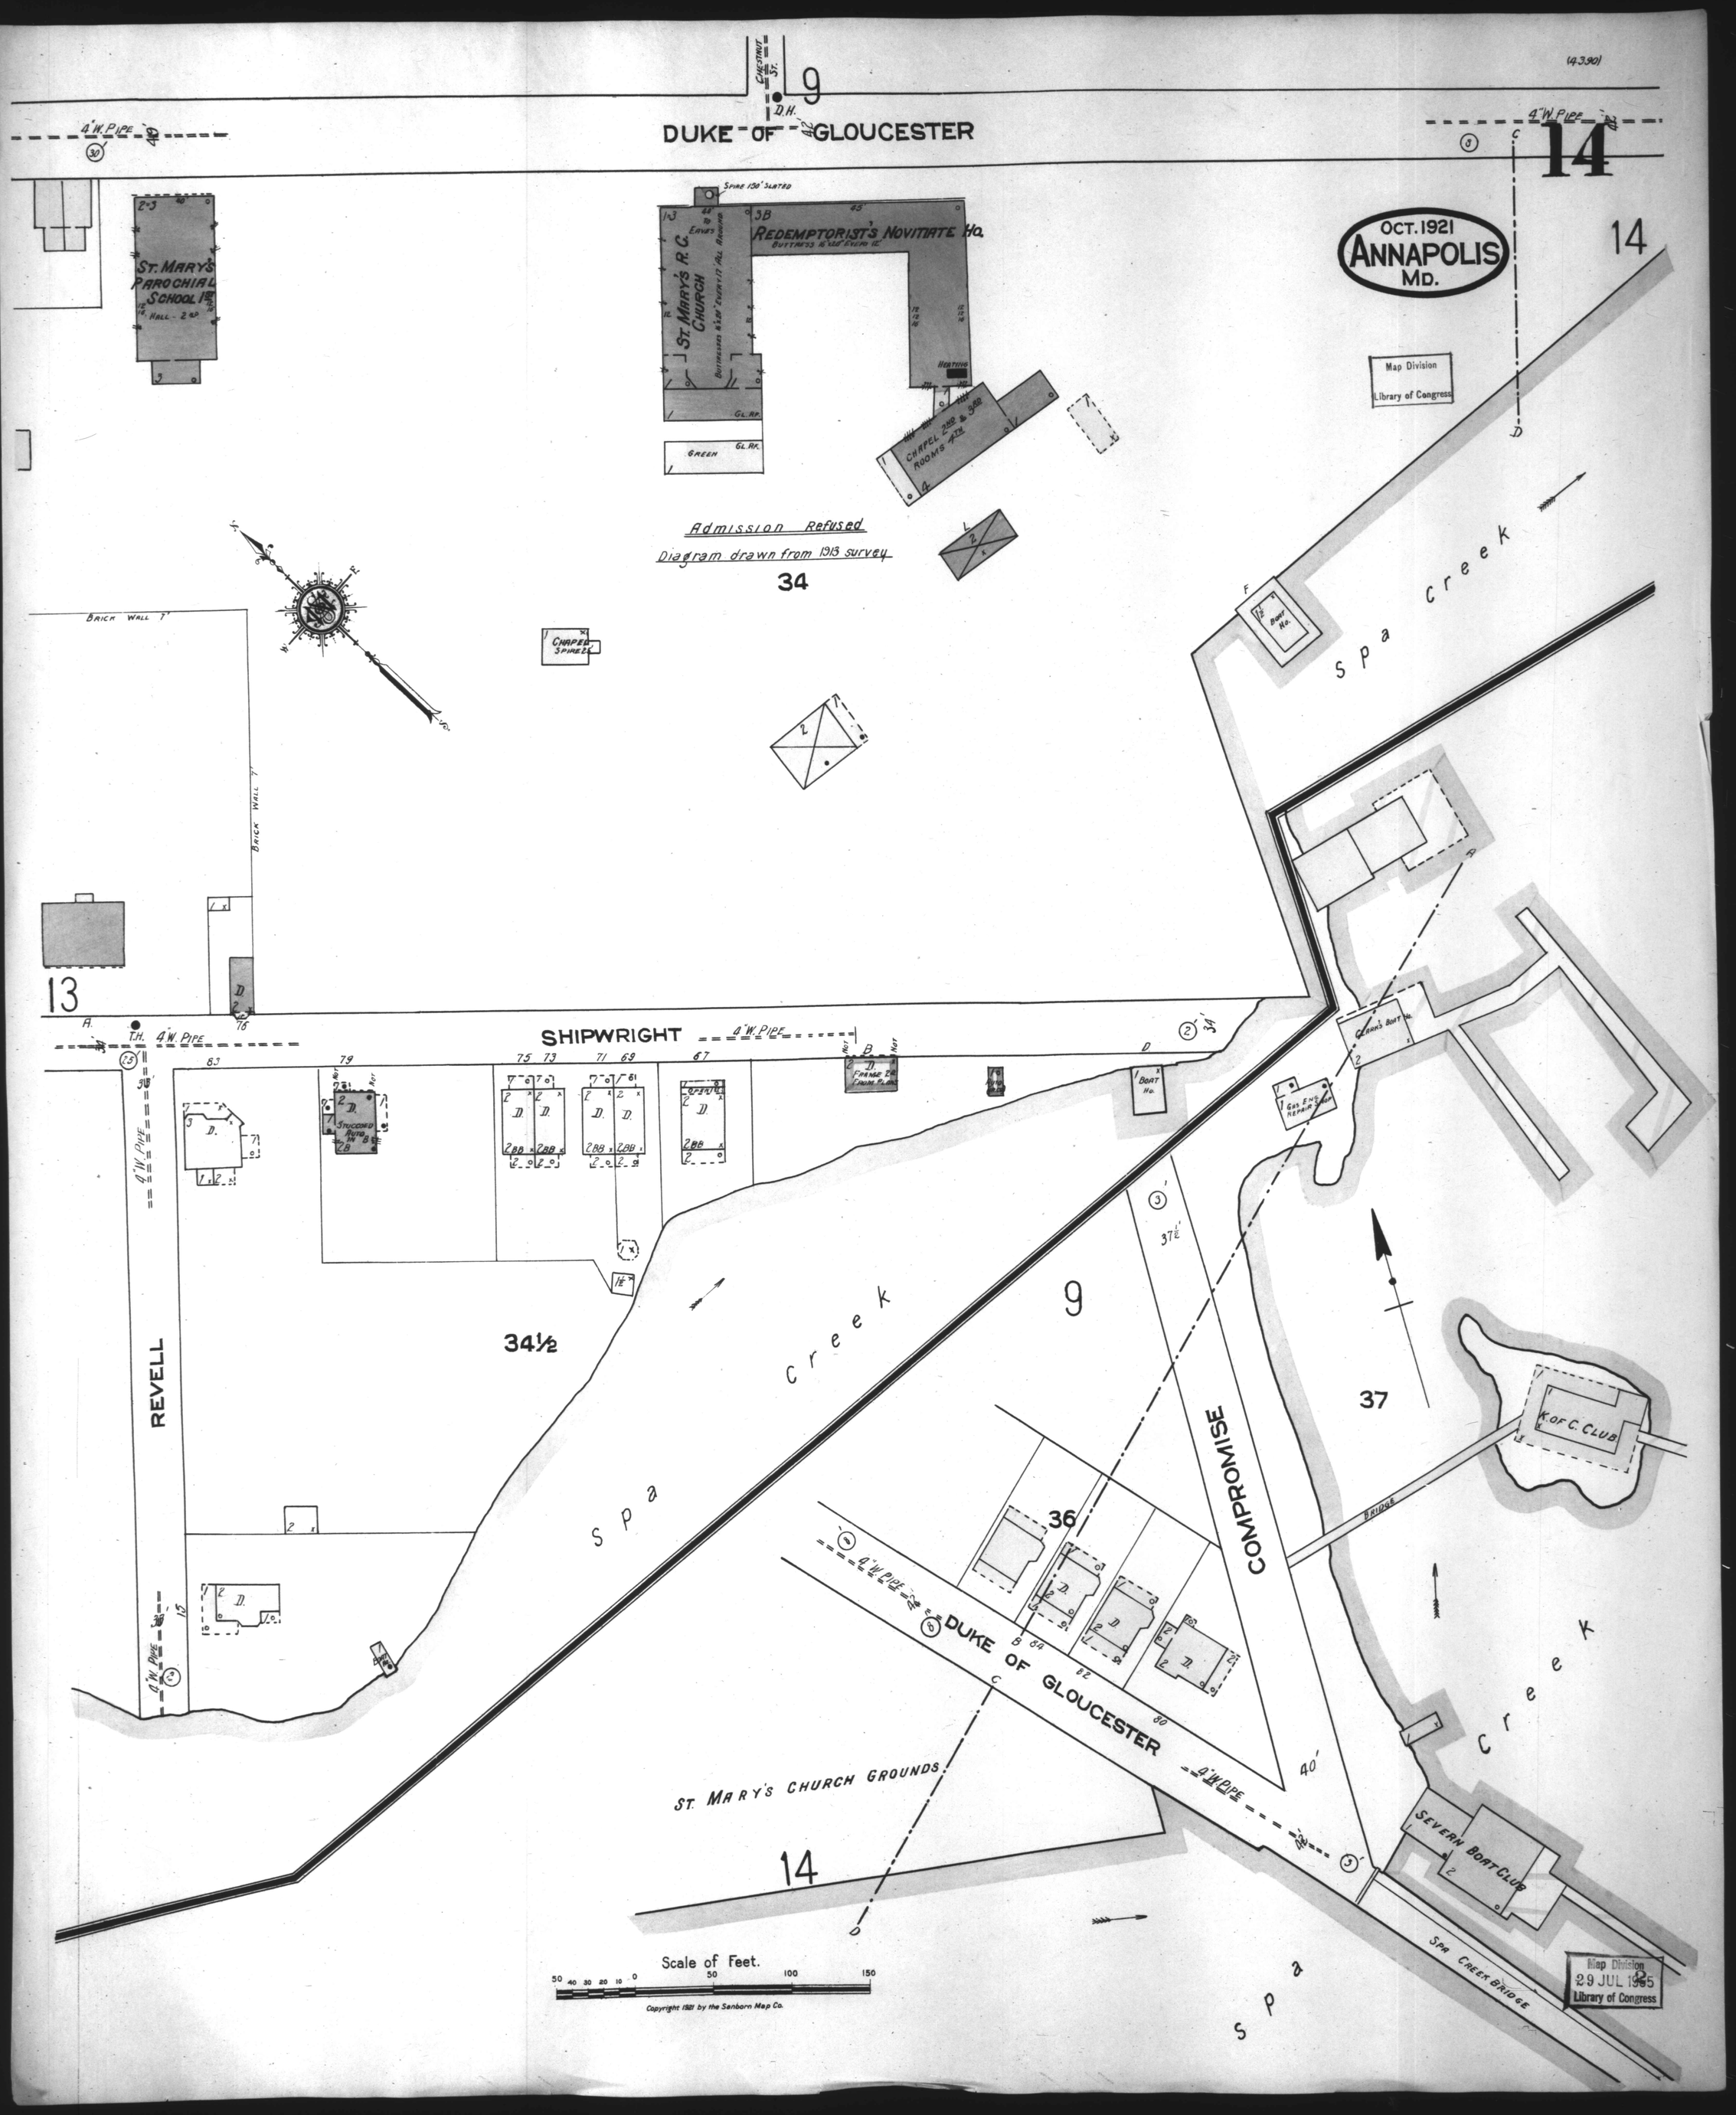
(4.3.901)
CHESTNUT ST.
9
D.H.
DUKE OF GLOUCESTER
4" W. PIPE
14
OCT. 1921
ANNAPOLIS
MD.
14
Map Division
Library of Congress
ST. MARY'S PAROCHIAL SCHOOL
SPIRE 130' SLATED
REDEMPTORIST'S NOVITIATE HO.
ST. MARY'S R.C. CHURCH
EAVES 40' TO 45'
BUTTRESSES 16"x20" EVERY 17' ALL AROUND
HEATING
GL. RF.
GREEN
CHAPEL 2ND & 3RD ROOMS 4TH
Admission Refused
Diagram drawn from 1913 survey
34
BRICK WALL 7'
CHAPEL SPIRE
Spa Creek
BOAT HO.
13
SHIPWRIGHT
4" W. PIPE
T.H.
STUCCOED AUTO. 1ST & 2ND
FRAME 2ND FROM FLOOR
BOAT HO.
GRAHM'S BOAT HO.
GAS ENG. REPAIR SHOP
REVELL
34½
9
37½
37
COMPROMISE
K. OF C. CLUB
BRIDGE
36
DUKE OF GLOUCESTER
ST. MARY'S CHURCH GROUNDS
14
40'
SEVERN BOAT CLUB
SPA CREEK BRIDGE
Scale of Feet.
50 40 30 20 10 0 50 100 150
Copyright 1921 by the Sanborn Map Co.
Map Division
29 JUL 1985
Library of Congress