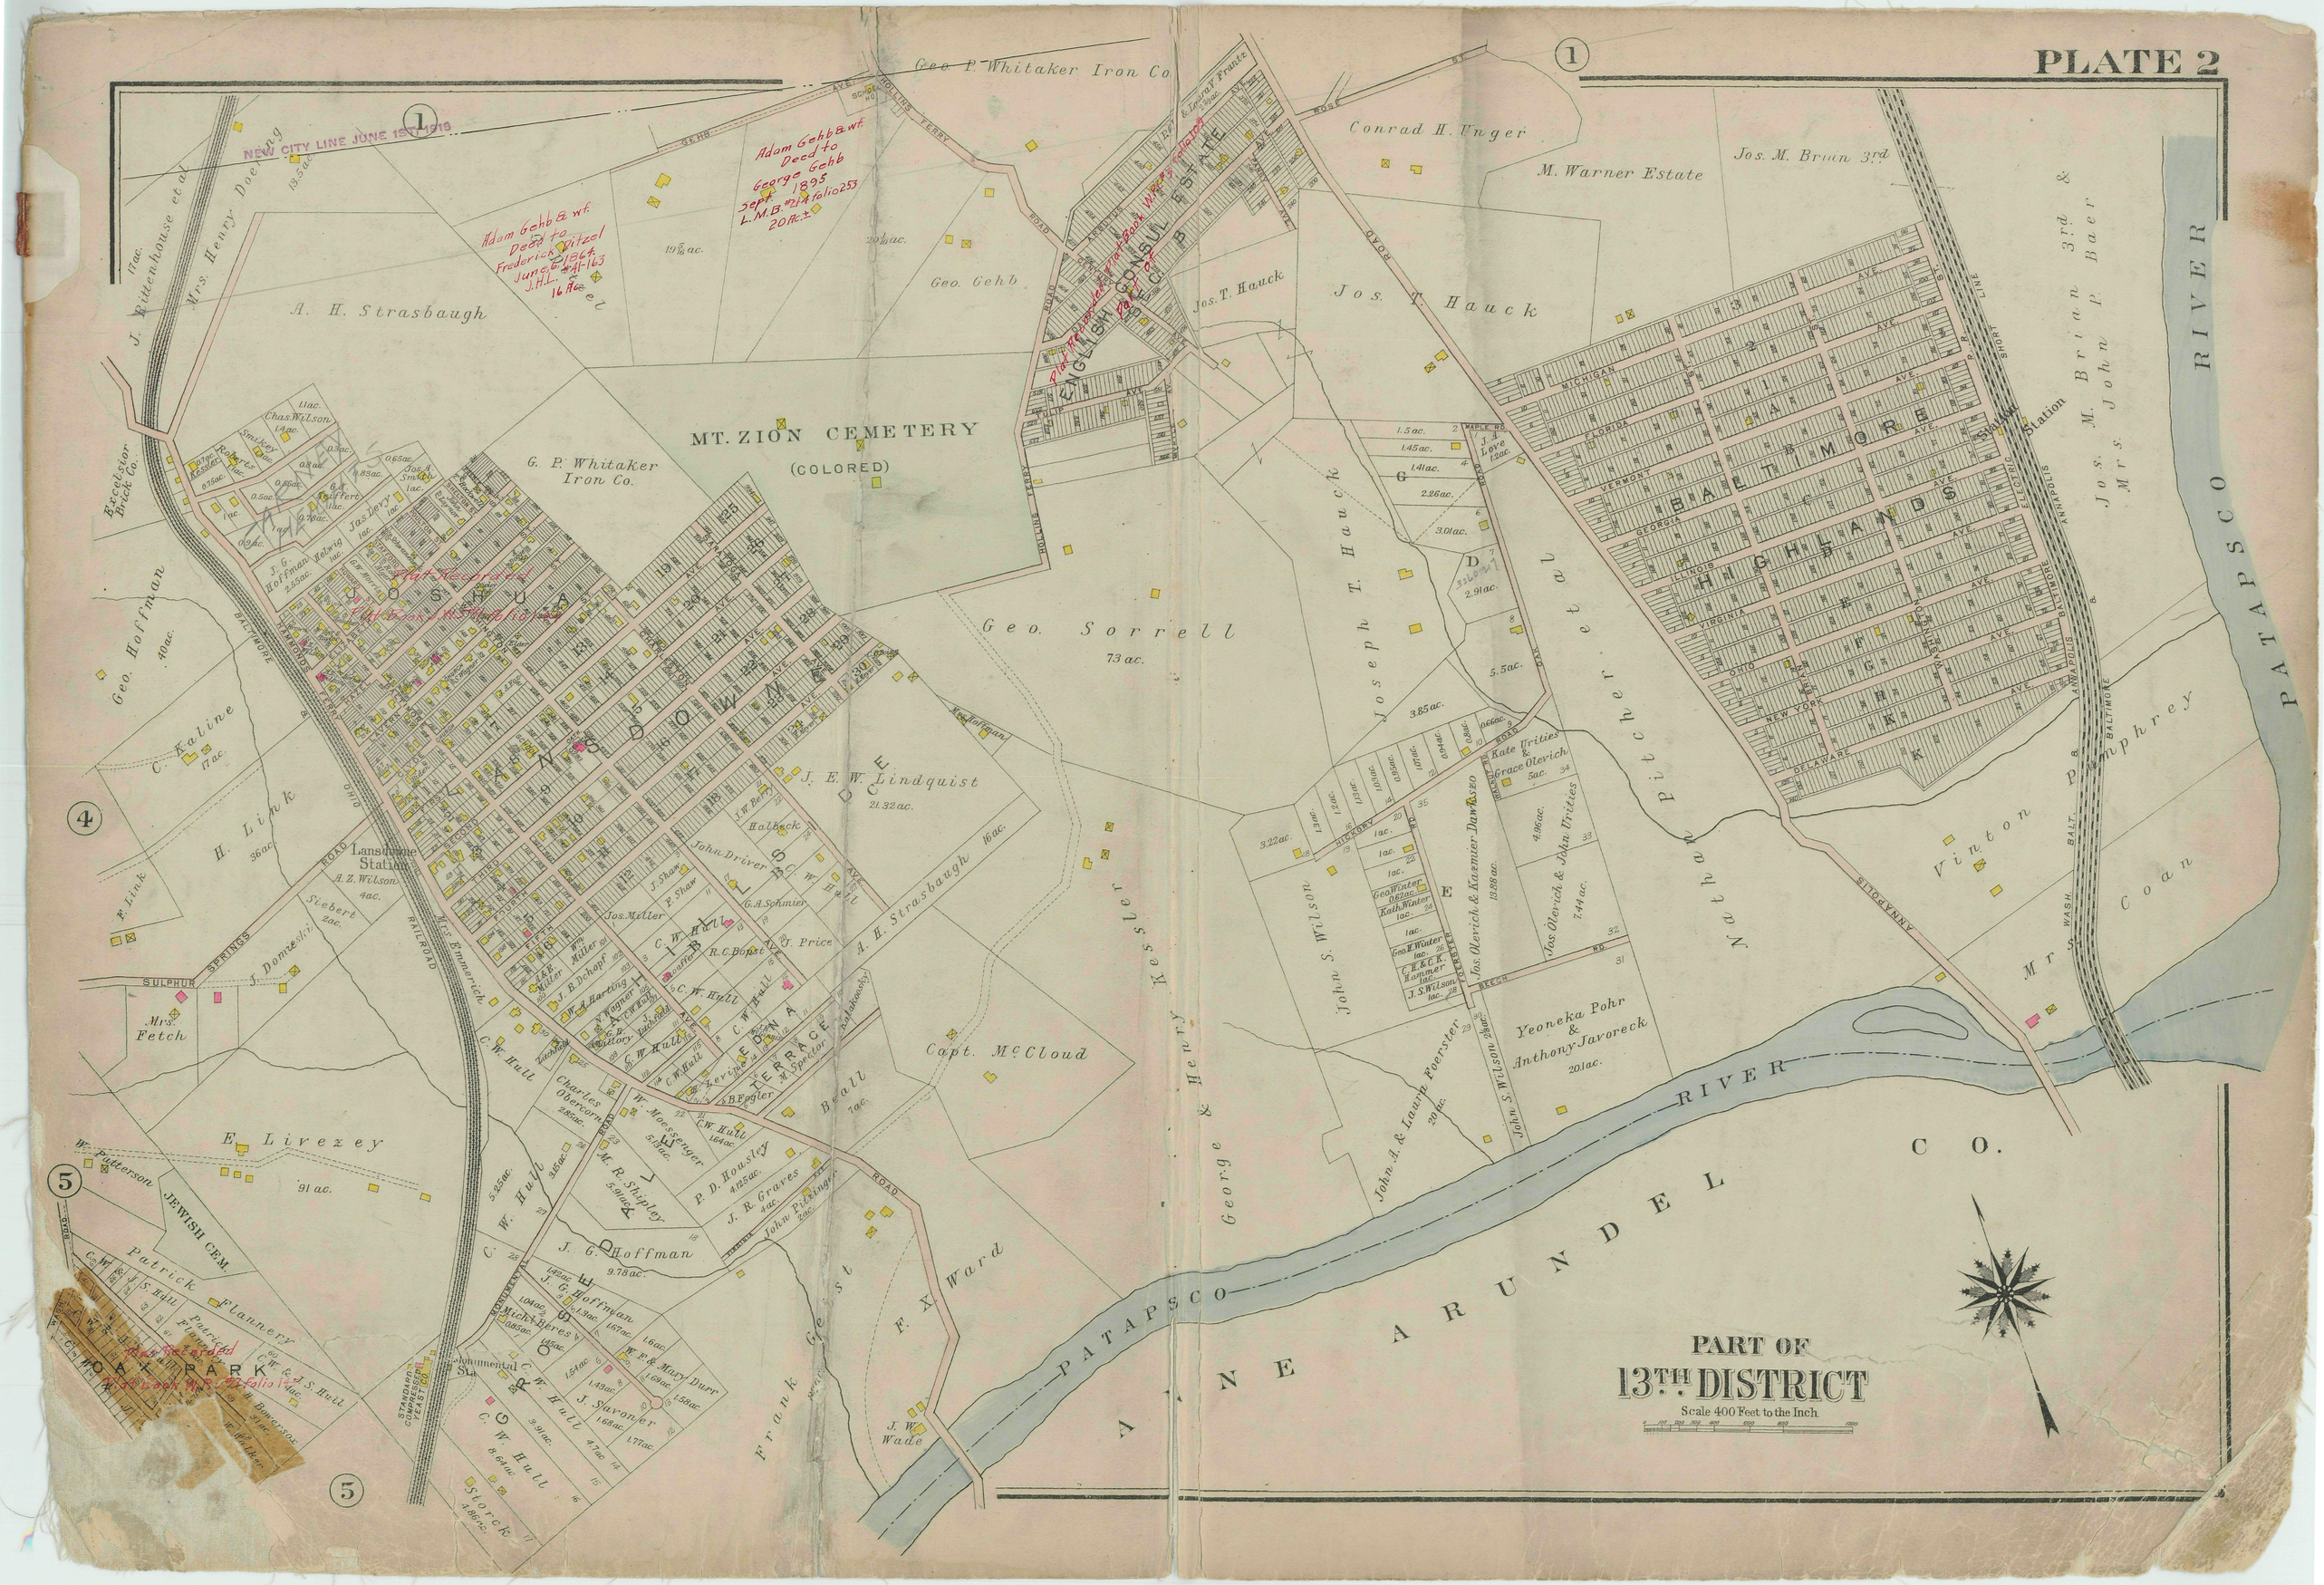
PLATE 2
PART OF
13th DISTRICT
Scale 400 Feet to the Inch
NEW CITY LINE JUNE 1st 1919
MT. ZION CEMETERY
(COLORED)
A. H. Strasbaugh
G. P. Whitaker Iron Co.
Geo. P. Whitaker Iron Co.
Geo. Gebb
Geo. Sorrell
73 ac.
Joseph T. Hauck
Jos. T. Hauck
Conrad H. Unger
M. Warner Estate
Jos. M. Brian 3rd
Jos. M. Brian 3rd & Mrs. John P. Baer
Pitcher et al
Nathan
Vinton
Mrs. Coan
Mrs. Humphrey
Kessler
George & Henry
Frank Geist
F. X. Ward
Capt. McCloud
Beall
J. E. W. Lindquist
21.32 ac.
John S. Wilson
Yeoneka Pohr & Anthony Javoreck
20.1 ac.
Kate Vrities & Grace Olevich
Jos. Olevich & Kazmier Dawkszo
Jos. Olevich & John Vrities
Mrs. Fetch
E. Livezey
91 ac.
Patrick Flannery
JEWISH CEM.
HOLT PARK
Lansdowne Station
Mrs. Emmerich
Charles Obercorn
W. Moessinger
M. R. Shipley
P. D. Housley
J. R. Graves
John Pikinger
J. G. Hoffman
9.78 ac.
Mich. Peres
W. R. & Mary Durr
J. Sparover
Storck
Beechwood Terrace
Highlands
Highland Park
Excelsior Brick Co.
Geo. Hoffman
C. Kaline
H. Link
J. Kitzenhouse et al
Mrs. Henry Doering
Siebert
J. Donzeski
Mrs. Fetch
Patapsco River
Anne Arundel Co.
Baltimore & Annapolis Electric Line
Baltimore & Annapolis Short Line
Baltimore & Annapolis Railroad
Baltimore & Ohio Railroad
Sulphur Springs Road
Hollins Ferry Road
Annapolis Road
Beech Road
Hickory Road
Maple Rd.
Adam Gebb & wf. Deed to Frederick Vitzel June 6 1864 J.H.L. #41-163 16 ac.
Adam Gebb & wf. Deed to George Gebb Sept. 1895 L.M.B. #114 folio 253 20 ac.
Not Recorded
Not Recorded