COPY

J.W.S. 2-310.

# PLAT OF "LINDEN HEIGHTS"

LOTS FOR SALE. FOR TERMS APPLY TO SAMUEL E. PENTZ ROOM 444 EQUITABLE BDG.

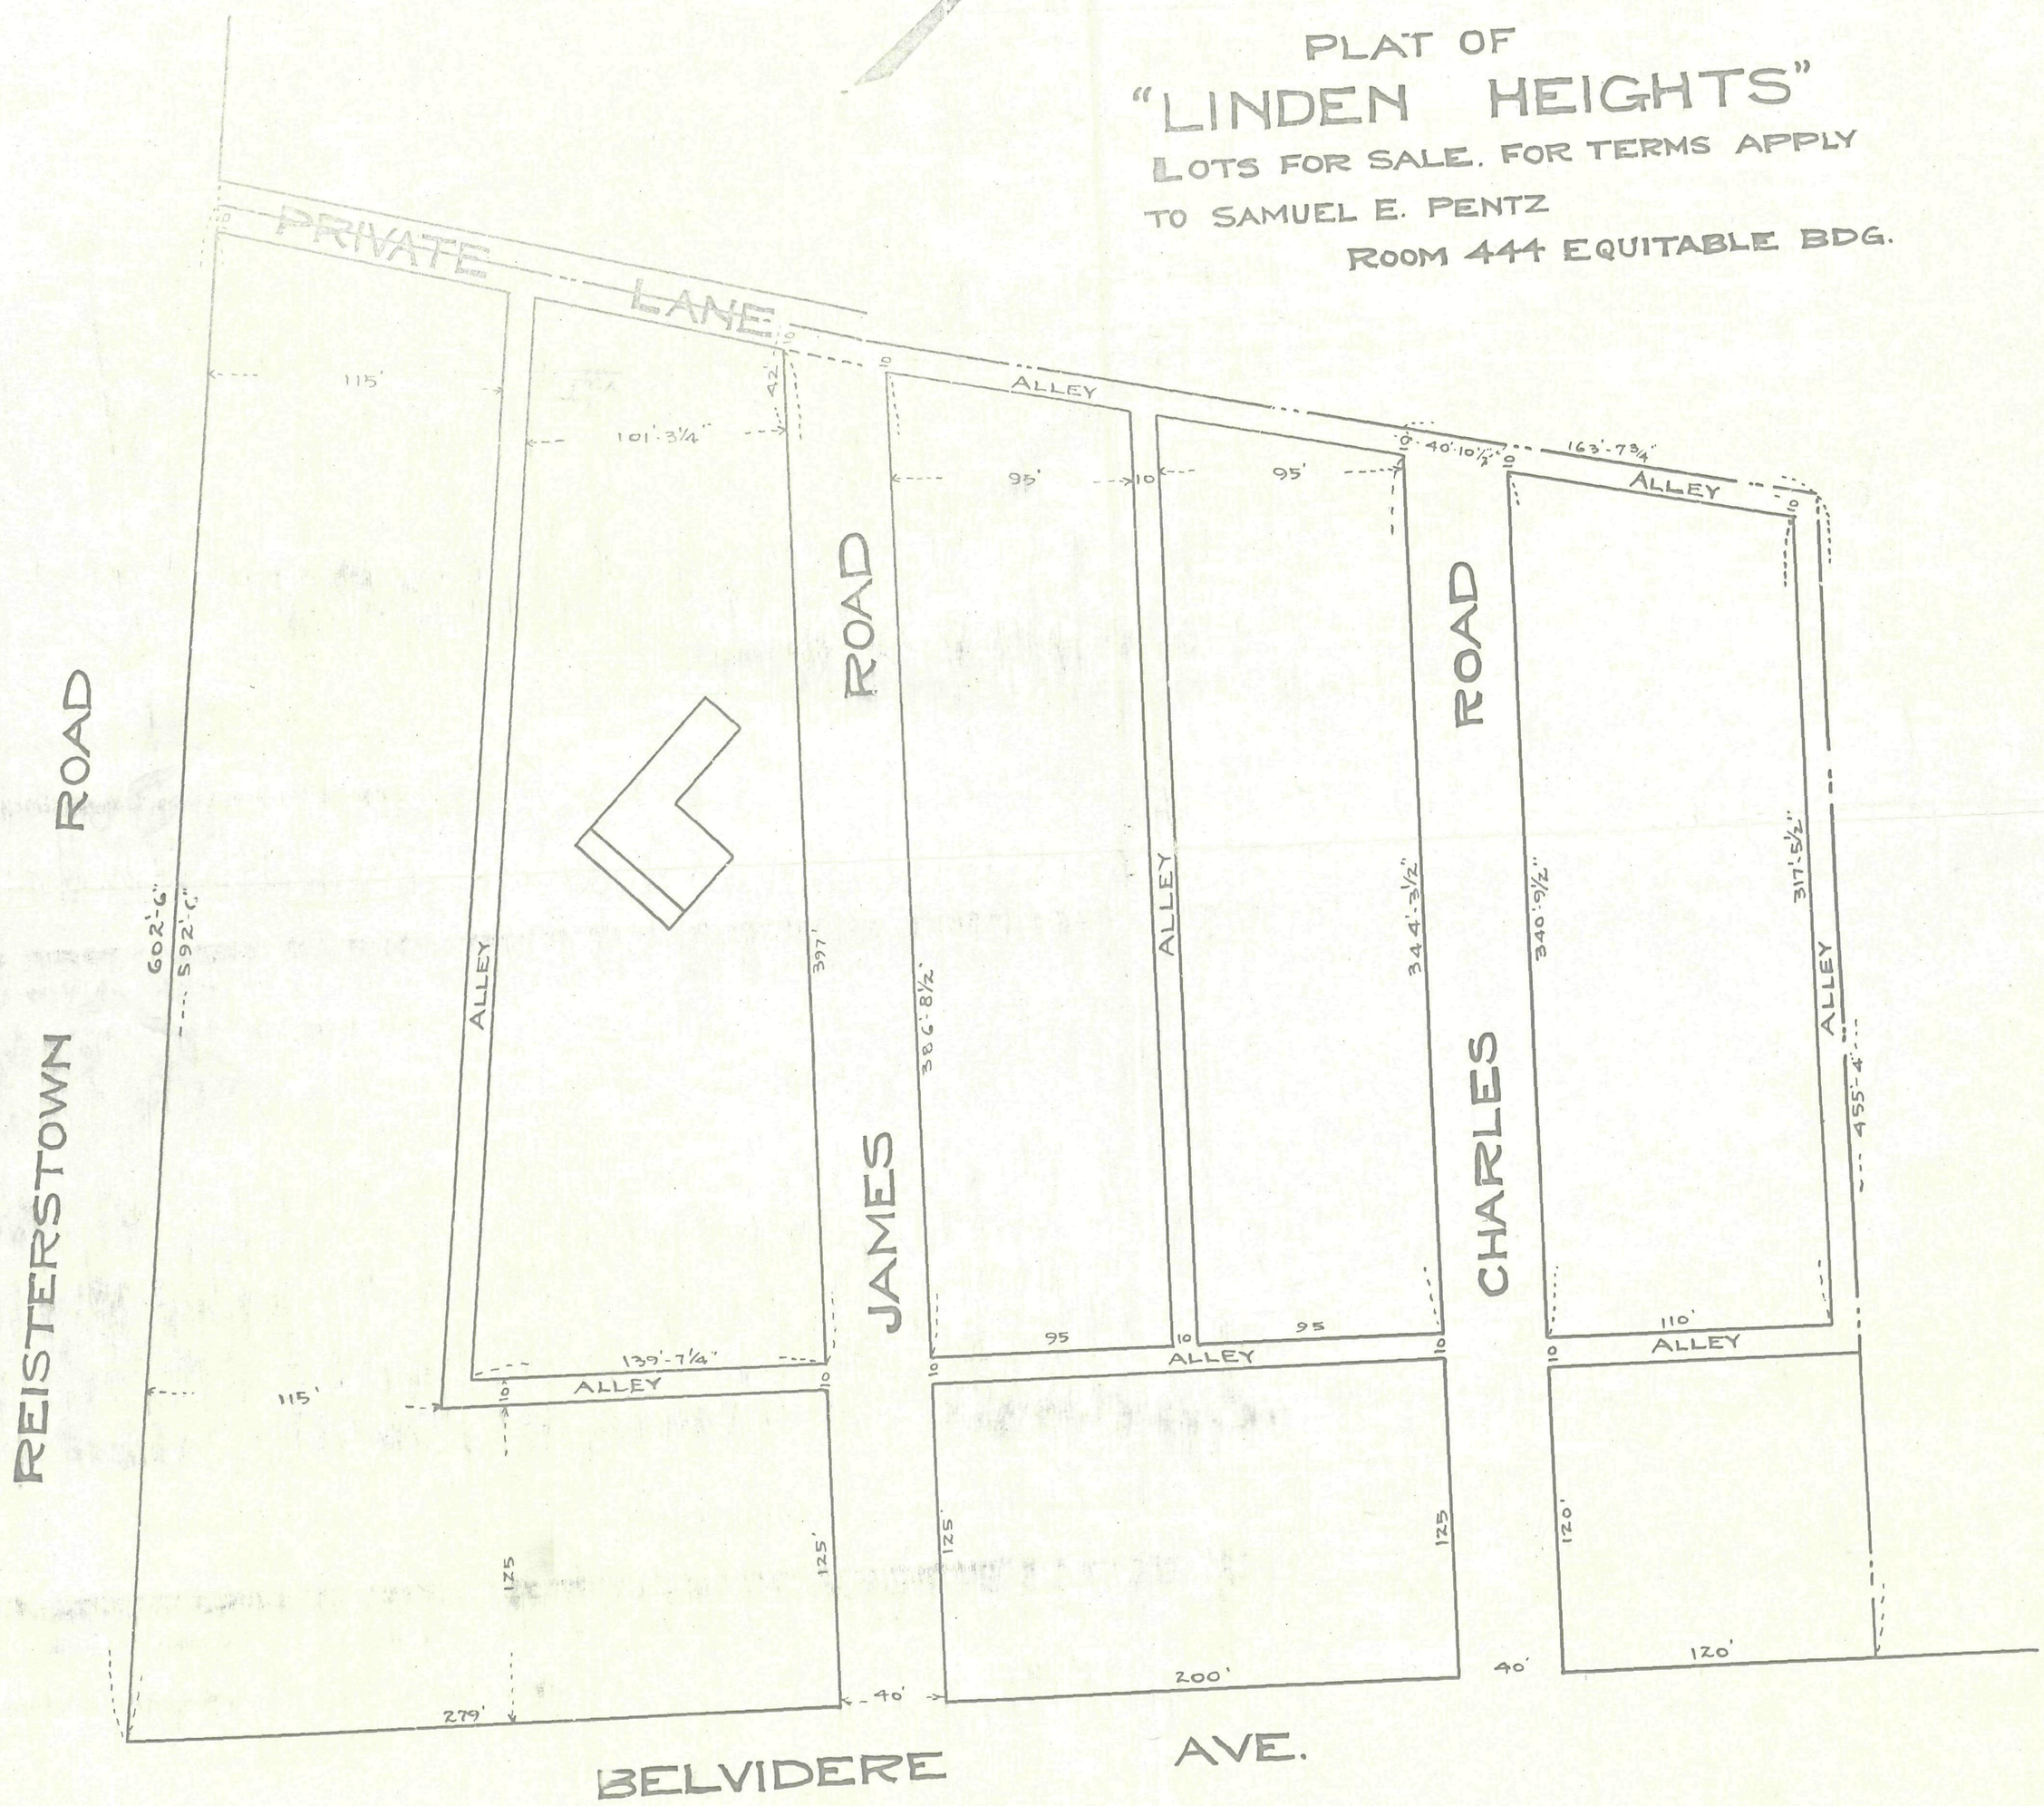


THE MENTION AND REFERENCE TO STREETS, ROADS AND ALLEYS HEREON IS INTENDED SOLELY FOR PURPOSES OF DESCRIPTION AND IS NOT INTENDED IN ANY WISE TO BE A DEDICATION THEREOF.
FILED NOVEMBER 9TH, 1907.
TEST: WM. P. COLE, CLERK.

SCALE: 50 FEET TO ONE INCH.
A. Bouldin & Co
Surveyors &c
May 1907

16X

PLAT BOOK S.C.L. NO. 2 FOLIO 310