City Commissioners Office Baltimore March 12th 1817.

In pursuance of an act of the General Assembly of the State of Maryland passed at December Session 1816 entitled "an act to Widen a part of Bridge Street in the City of Baltimore". We the City Commissioners have Caused to be Surveyed and Laid down the annexed plat for the Widening said Street thirty feet on the North West side thereof from High Street Eastwardly to the City line Commencing on High Street Seventy-nine feet Six Inches North Westwardly from the West Corner of Wm Stansbury's three Story brick House at the East Intersection of Bridge and High Streets Meeting a point forty nine feet Six Inches from the North East front Wall of Richard Diffenderffers Brick Store House on the South West side of High Street thence to run a Straight Line to the East corner of a brick building belonging to the Heirs of Philip Meyers on the West Intersection of Green and Bridge Streets then Continuing the said Line to Union Street at the East Corner of Phenix & McElderry's Brick Warehouse And for the South East line of said Street to be 79½ feet from the Said N.W. line as extended and parallel thereto.

In testimony whereof we hereunto set our hands and Seals the day and year first above written.

Henry Stouffer (Seal)
Nathal. Hynson (Seal)
James Martin (Seal)

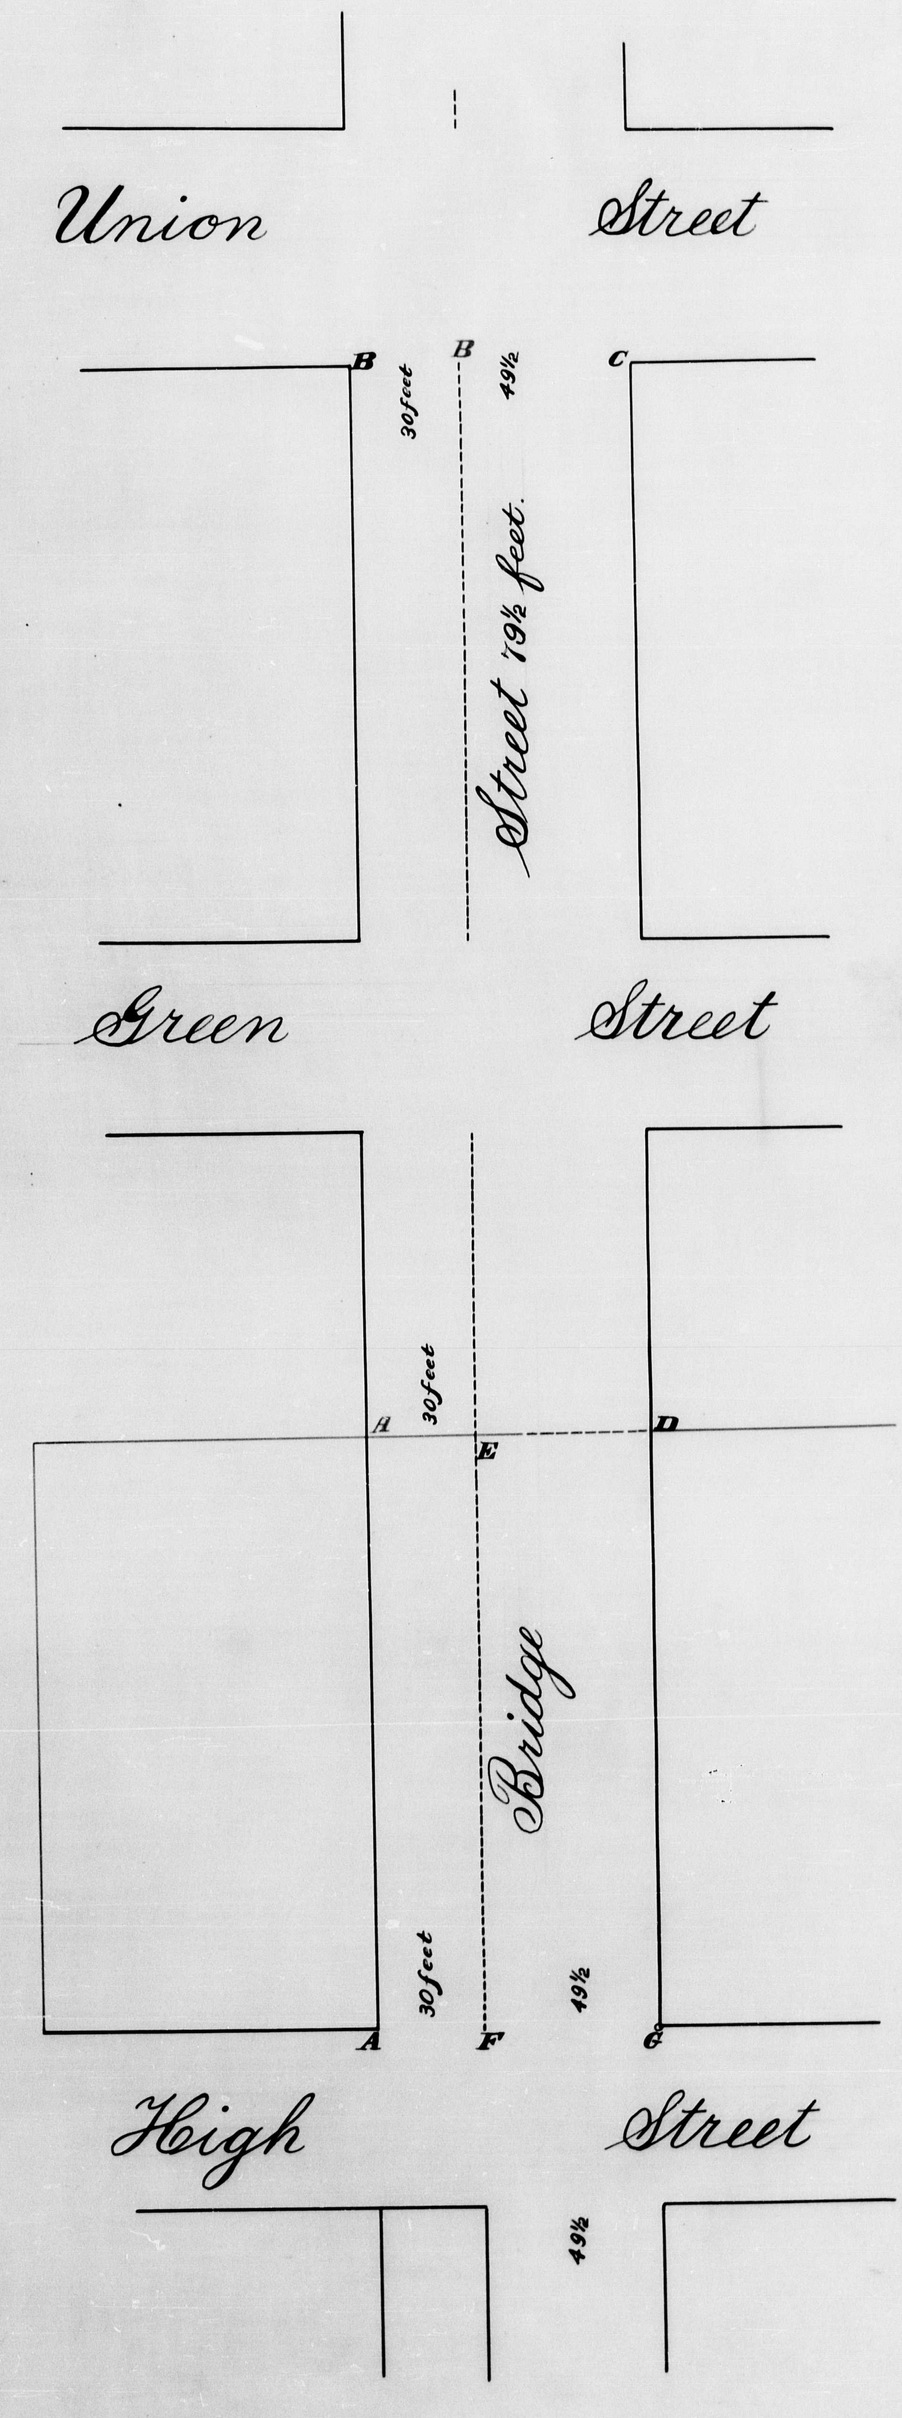

Explanation

The lines E.F, and D.G shews part of Bridge Street as Located on the Second Addition to Baltimore Town.

The lines Black E and B and the lines BA Shews that part of Bridge Street as located on the plat of Steigers and Moales Addition to Baltimore Town.

The Black lines A.B and CG Shews the present Location of Bridge Street as Widened from High Street to Union Street of the Width of Seventy Nine and a half feet as directed by an act of the General Assembly of Maryland passed at their last Session.

Scale 25 feet in an Inch.

John Boulden.

TRUE COPY
Jas. W. Tenney
Chief Engr
Feb. 17, 1906 Topo. Survey