bca_brg12_bca218-0173 ©Maryland State Archives

Atlas #1

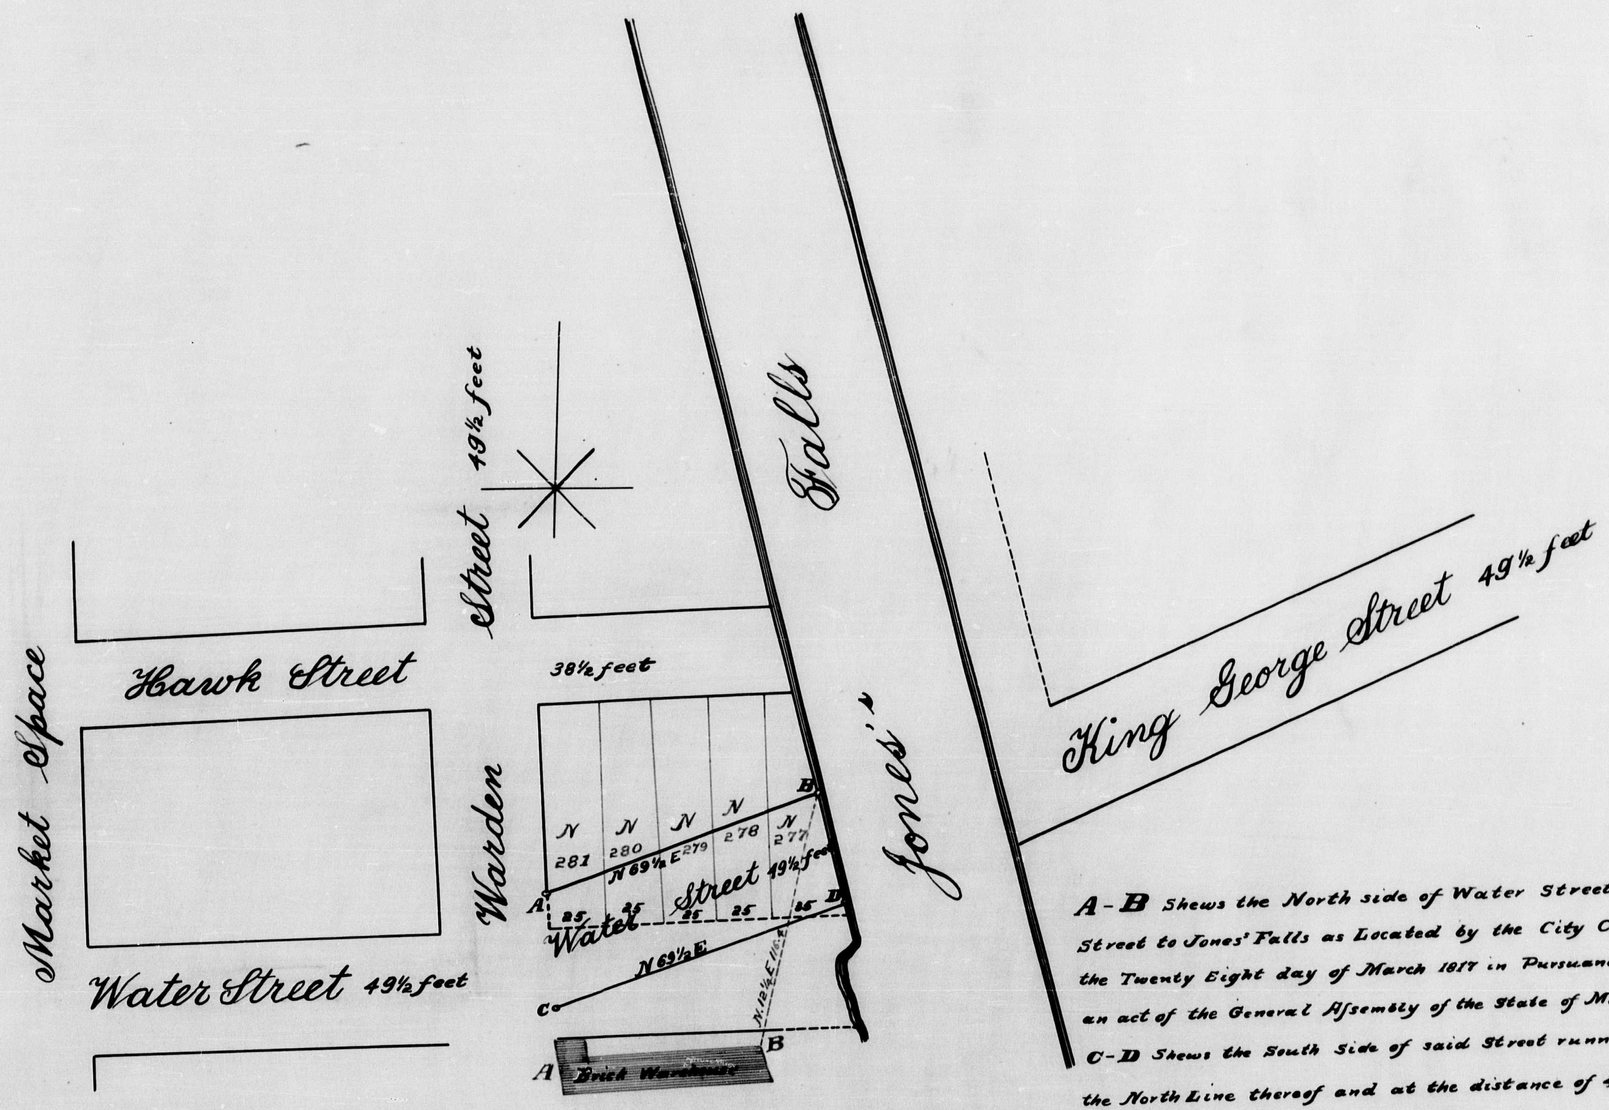

Scale of 40 feet in an Inch

John Bouldin.

A-B Shews the North side of Water Street from Warden Street to Jones' Falls as Located by the City Commissioners on the Twenty Eight day of March 1817 in Pursuance of directions of an act of the General Assembly of the State of Maryland.

C-D Shews the South Side of said Street running parallel with the North Line thereof and at the distance of 49½ feet therefrom Making the Street 49½ feet Wide

A Shews the North West Corner of a brick ware House built by James Clark as refered to in the Commissioners return.

B Shews the North East Corner of the said brick Warehouse.

The Lots afected by this changed Location of that part of Water Street are shewn by red Lines and red figures.

City Commissioners Office

Baltimore March 28th 1817

In pursuance of an Act of the General Assembly of the State of Maryland passed at December Session 1816 entitled an Act authorizing the Connecting of Water Street with King George Street at Jones's Falls in the City of Baltimore. We the City Commissioners have caused to be Surveyed & Laid down the above plat for altering and extending the lines of Water Street from Warden Street to Jones's Falls agreeably to the following Locations this day made to wit: The North Line of Water Street at its Intersection with the East side of Warden Street at **A**, to be at the distance of Seventy four feet from the North West Corner of a brick Warehouse built for the Late James Clark, deceased, taken from the main building. And the North line of Water Street at its intersection with the west line of Jones's Falls (at **B**) to be at a point in the Wall of said Falls North 12¼ degrees East One Hundred and Sixteen feet four inches from the North East Corner of said Warehouse. And the South Line of Water Street, (from **C** to **D**) to be parallel with the North Line thereof and at the distance of forty nine feet six Inches at right angles therefrom.

Which said plat with the above alteration and Extension thereon delineated We the City Commissioners do hereby return to the Register of the City to be filed & kept in his office as other public records.

Witness our hands and Seals the day and year first above written.

Henry Stouffer (Seal)
Nathanl Hynson (Seal)
James Martin (Seal)

TRUE COPY
Geo. W. Sherwood
Chief Engr.
Feb. 17, 1906 Topo. Survey