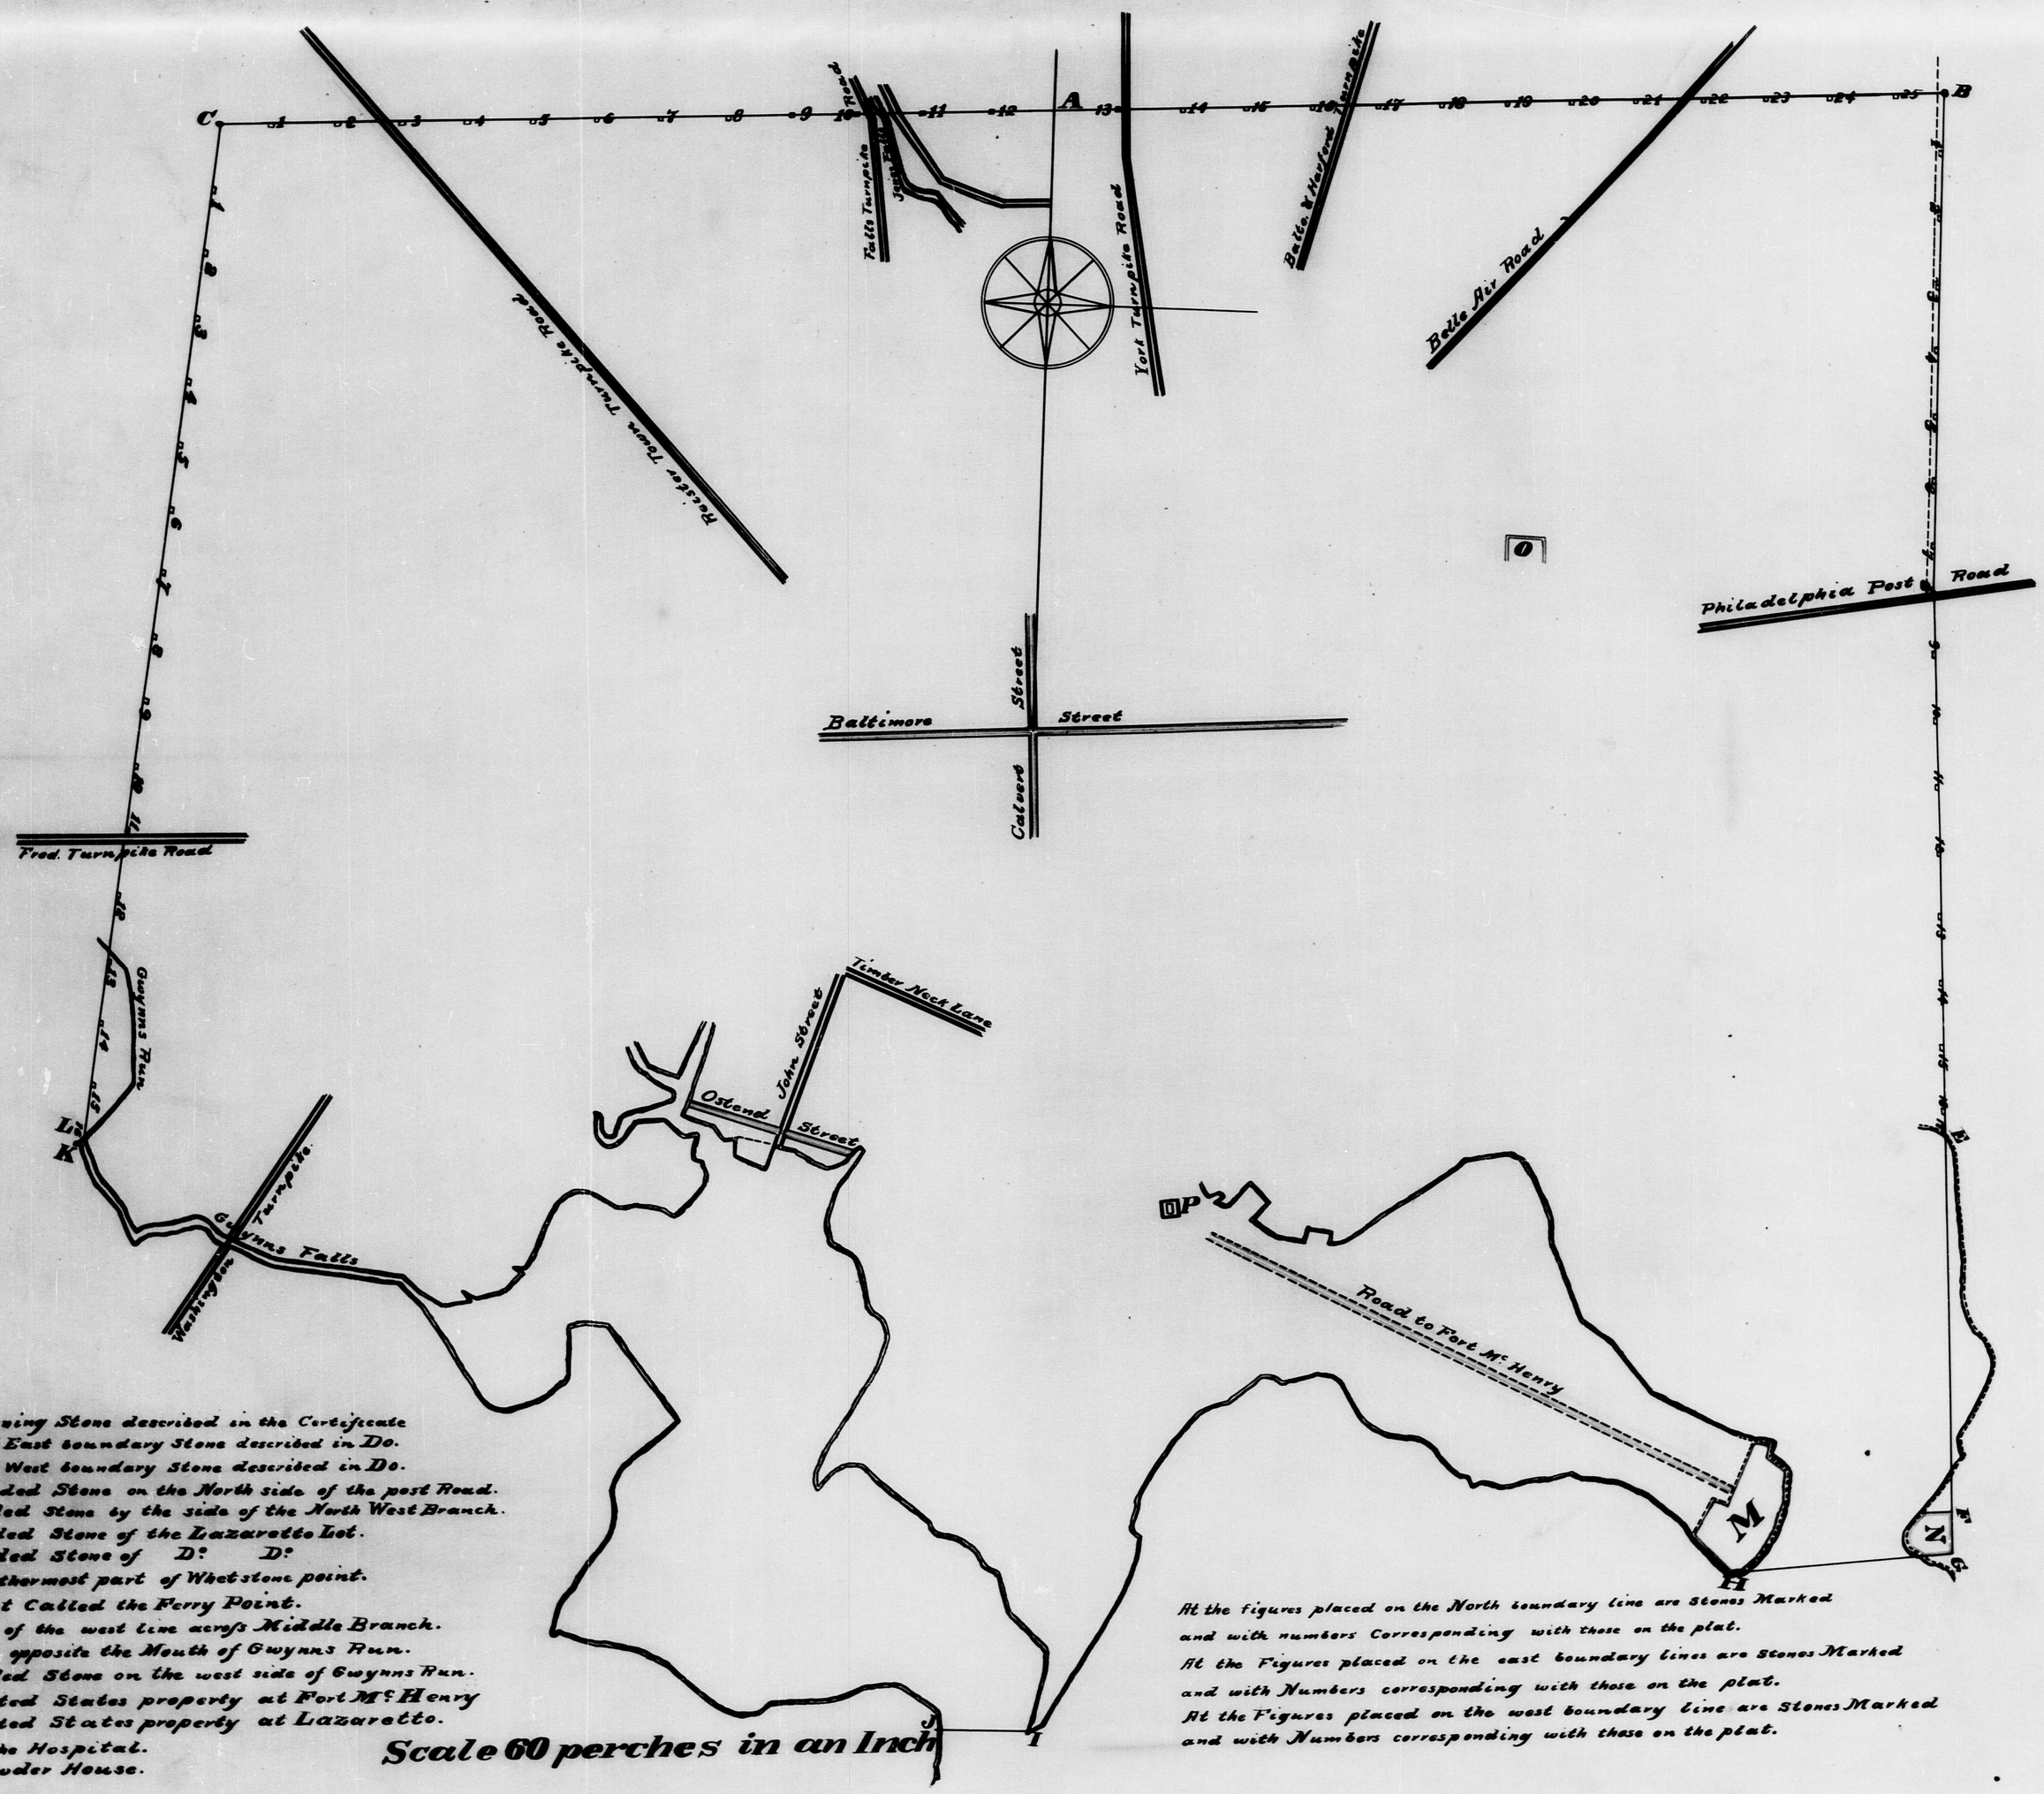

TRUE COPY
Chief Engr.
Feb. 15, 1900
Tyson Berry

A the beginning Stone described in the Certificate
B the North East boundary Stone described in Do.
C the North West boundary Stone described in Do.
D the bounded Stone on the North side of the post Road.
E A bounded Stone by the side of the North West Branch.
F A bounded Stone of the Lazaretto Lot.
G A bounded Stone of Do. Do.
H the Southermost part of Whetstone point.
I the point Called the Ferry Point.
J the end of the west line across Middle Branch.
K A point opposite the Mouth of Gwynns Run.
L A bounded Stone on the west side of Gwynns Run.
M the United States property at Fort Mc Henry
N the United States property at Lazaretto.
O Shows the Hospital.
P The Powder House.

Scale 60 perches in an Inch

At the figures placed on the North boundary line are Stones Marked and with numbers Corresponding with those on the plat.
At the Figures placed on the east boundary lines are Stones Marked and with Numbers corresponding with those on the plat.
At the Figures placed on the west boundary line are Stones Marked and with Numbers corresponding with those on the plat.

msa_bhg12_pnaa26_0102 ©Maryland State Archives