bca_brg12_bca220-0442 ©Maryland State Archives

67

48

City Commissioners Office.

Baltimore, Dec. 1, 1813.

No. 67.

Whereas, the City Commissioners, by a joint resolution of both branches of the City Council, passed and approved at the February Session 1813, were authorized "with the approbation of the Mayor to contract with" John Gross for the straightening of the East line of Jones Falls in front "of his lot bounding thereon, so as to permit the walling thereof to be flush "with the abutment of the Bridge, lately erected over said Falls."

This is therefore to Certify, that we the City Commissioners, under the authority in us vested by the said resolution, have caused the following plat to be made out from an original survey of Jones's Falls in the year 1805, and have delineated thereon by the blue shaded lines from **A** to **B** and from **C** to **D**, as well what alterations we have effected with John Gross respecting his front on both sides of the said Falls, as also what is still necessary to be obtained from Jacob Miller on the East side, and what may be disposed of to the adjoining owners on the west of the said Falls, in order to effect the desirable object of straightning the said Falls within the aforesaid limits.

For further particulars reference can be had to the Deed of Conveyance from the said John Gross to the Mayor and City Council, bearing even date herewith and recorded among the Land Records of Baltimore County Court, in Liber W.G. No. 126 folio. 41.

In Witness whereof we have hereunto set our Hands & Seals.

Henry Stauffer, (Seal)
Peter Bond. (Seal)

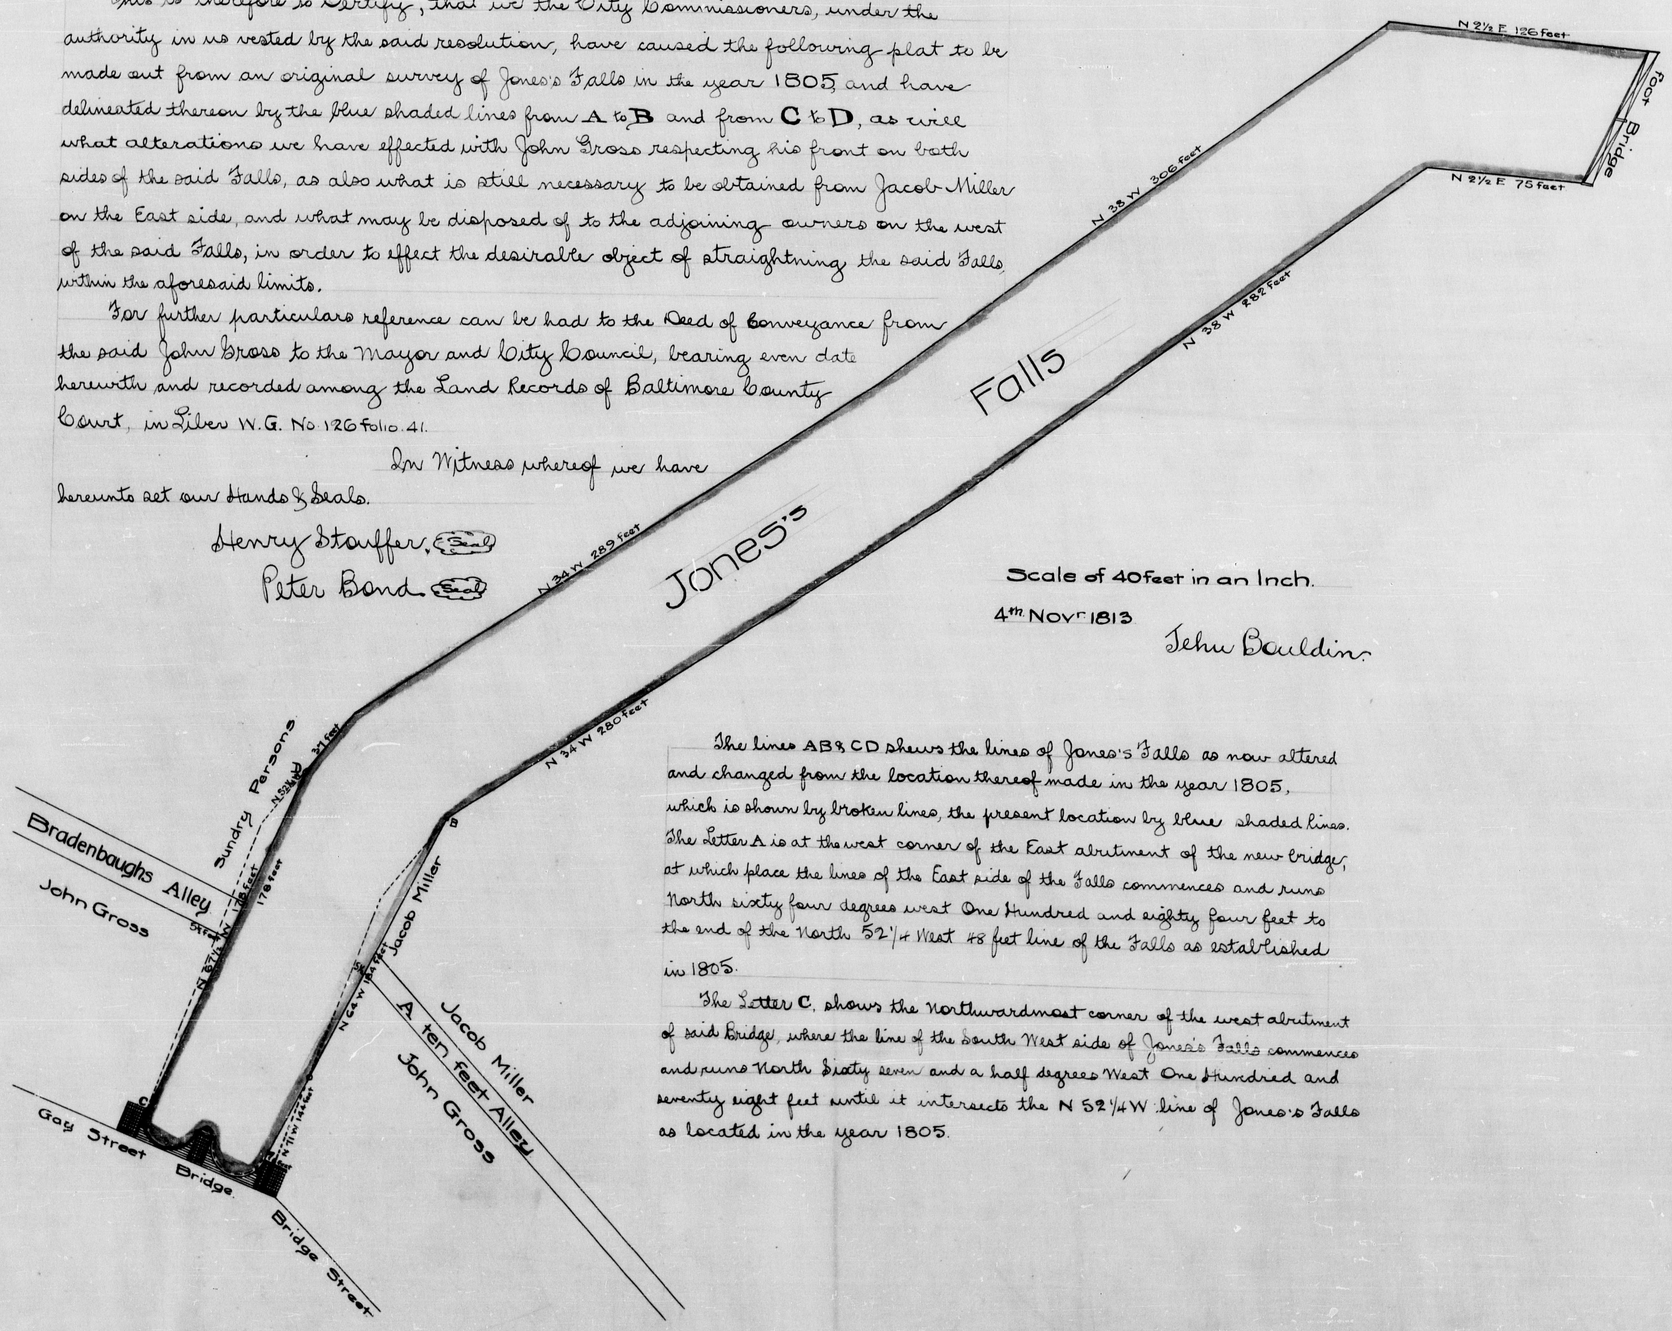

Scale of 40 feet in an Inch.

4th Nov.r 1813

John Baulding

The lines AB & CD shews the lines of Jones's Falls as now altered and changed from the location thereof made in the year 1805, which is shown by broken lines, the present location by blue shaded lines. The Letter A is at the west corner of the East abutment of the new bridge, at which place the lines of the East side of the Falls commences and runs North sixty four degrees west One Hundred and eighty four feet to the end of the North 52¼ West 48 feet line of the Falls as established in 1805.

The Letter C. shows the Northwardmost corner of the west abutment of said Bridge, where the line of the South West side of Jones's Falls commences and runs North Sixty seven and a half degrees West One Hundred and seventy eight feet until it intersects the N 52¼ W. line of Jones's Falls as located in the year 1805.