bca_brg12_bca220-0493 ©Maryland State Archives

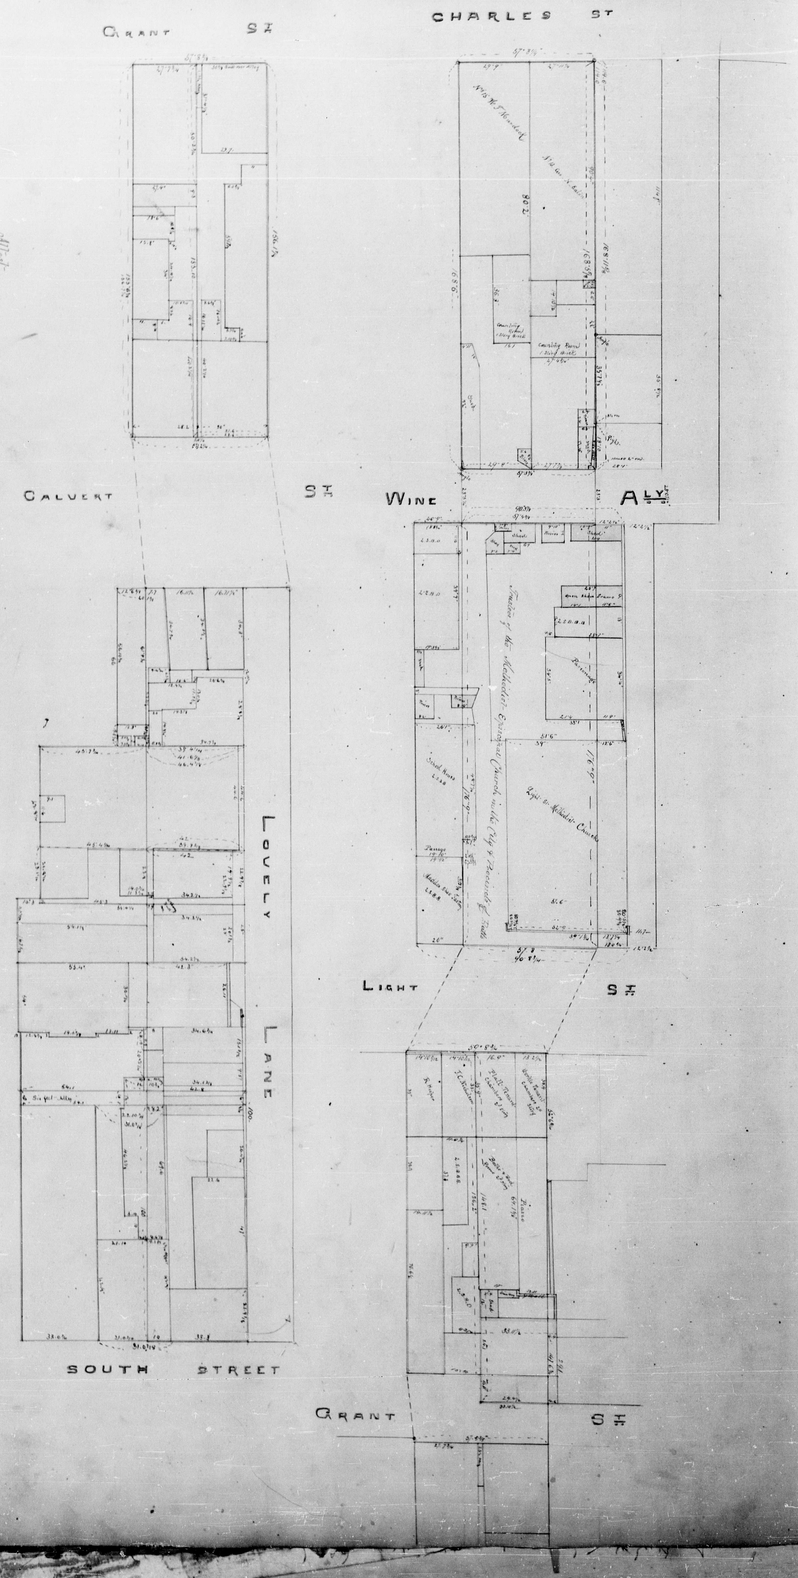

PLAT. A

Opening Cement Street from Charles to South Streets
As Approved to in our Petition & Appraisement of City of Baltimore Bearing Date the 9 day of December 1867

Attest
Geo. W. Cook
Clerk to Commissioners

William Brooks
G. de Sellers
Geo. T. Hodges
Commissioners

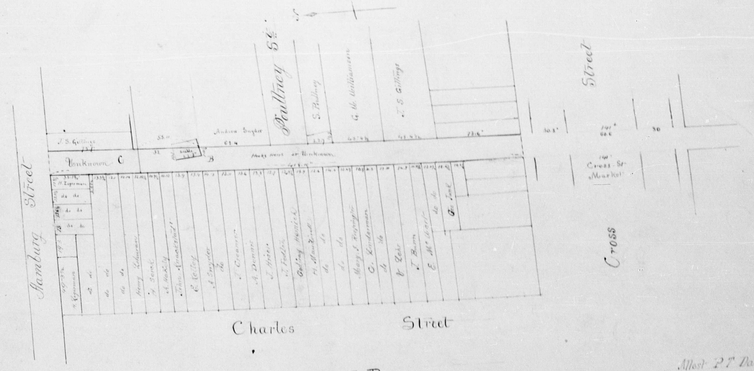

Plat A and B

Opening James Alley from Hamburg to Cross Streets
As Approved to in our Petition & Appraisement of City of Baltimore bearing date the 8 day of Oct 1861

N. T. Dushane
Joseph Hall
John G. Hooper

Attest P. T. Dawson
Clerk

Scale 40 feet in an inch

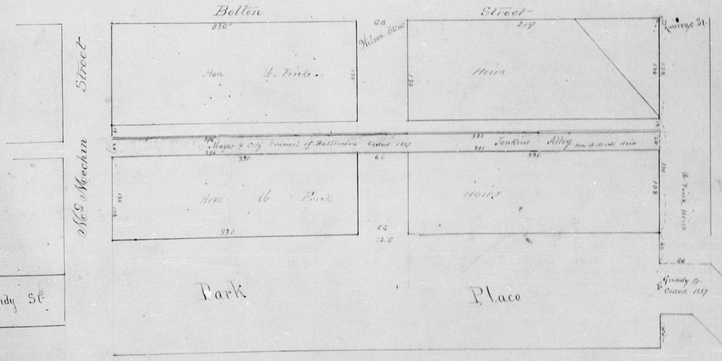

Plats A and B

Closing Jenkins Alley from St. Mechanic to Jerome St.
As Approved to in our Petition & Appraisement of City of Baltimore bearing date 13 day of April 1861

N. T. Dushane
Joseph Hall
John G. Hooper

Attest
Philip T. Dawson
Clerk

Scale 60 feet to the inch

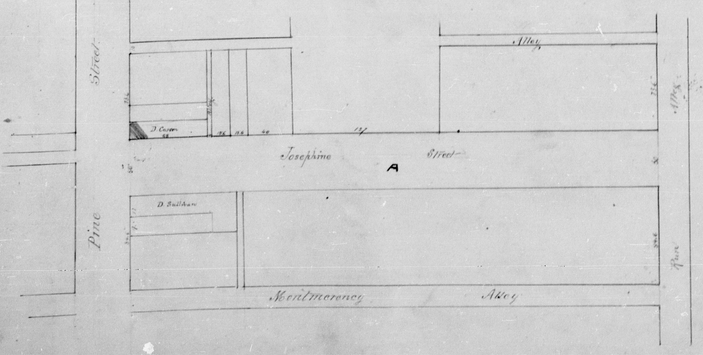

Plat A

Plat Showing
of
Josephine Street
As Petitioned to in our petition to the City Commissioners of City of Baltimore

The Cement Sidewalks, Gutters and Crosswalks, to be laid down by the order of the Commissioners, &c.

J. Dorr
G. Cromwell
J. H. Monroe
Commissioners

Scale 40 feet to an inch