brg12_1_210-0408 © Baltimore City Archives

BALTIMORE COURT HOUSE

12

1/8" SCALE GENERAL DRAWINGS

WYATT AND NÖLTING · ARCHITECTS · BALTIMORE ·

MAY 1895 ·

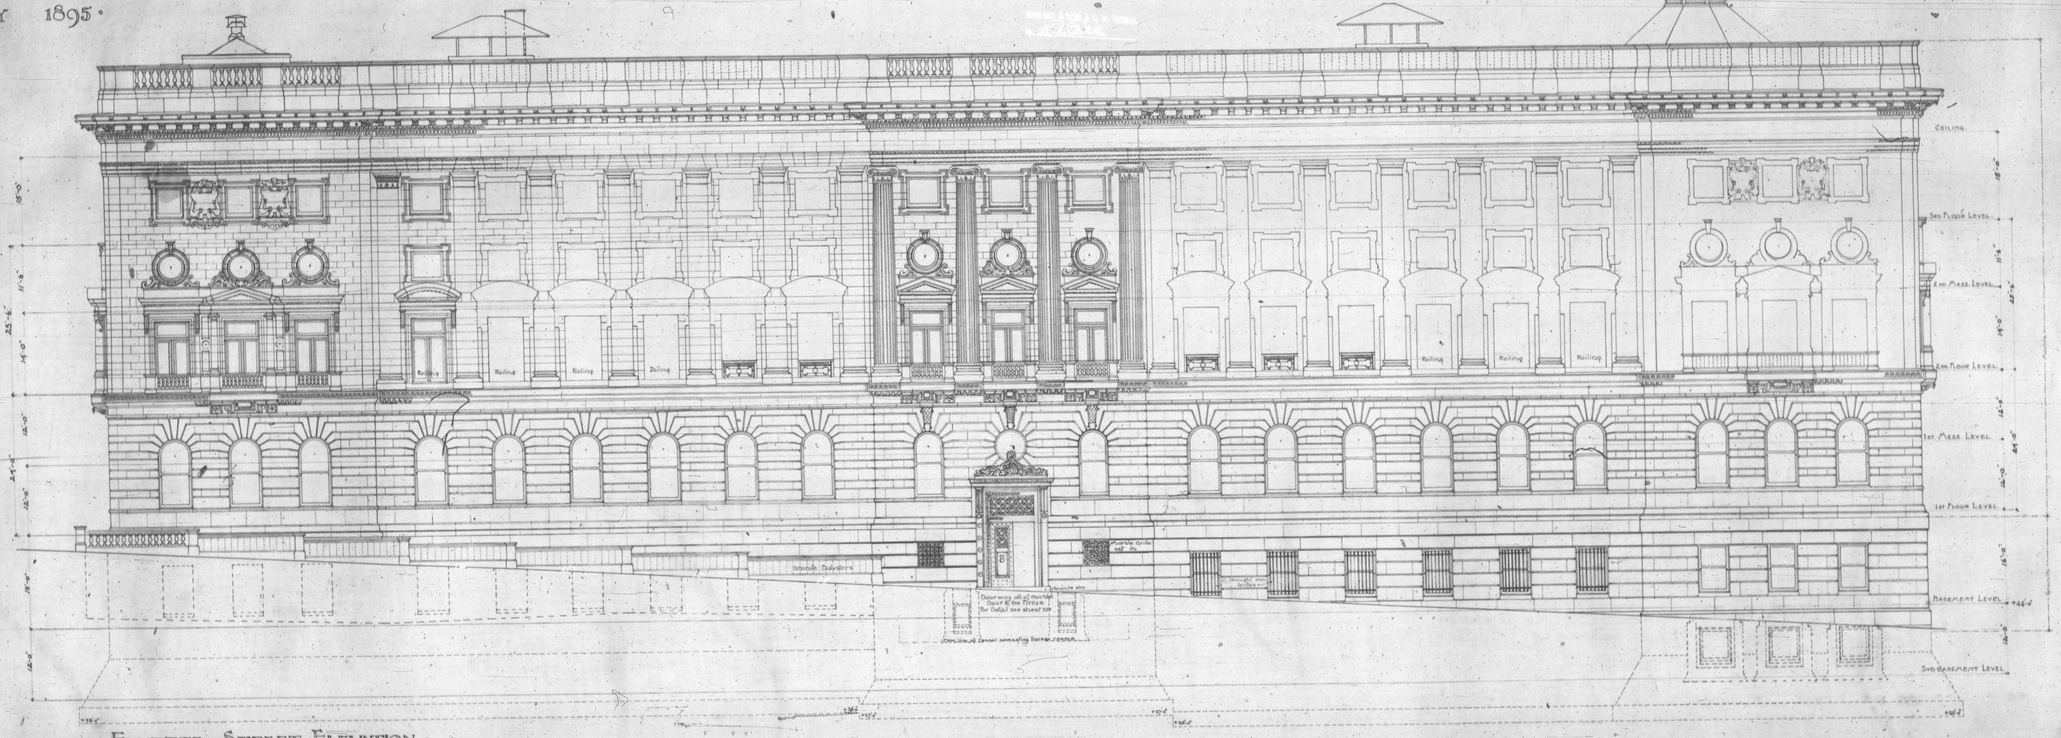

FAYETTE STREET ELEVATION ·

M 4386 — 1000