brg12_1_210-0419 © Baltimore City Archives

BALTIMORE COURT HOUSE

1/8" SCALE GENERAL DRAWINGS

WYATT AND NÖLTING · ARCHITECTS · BALTIMORE

MAY 1895

7

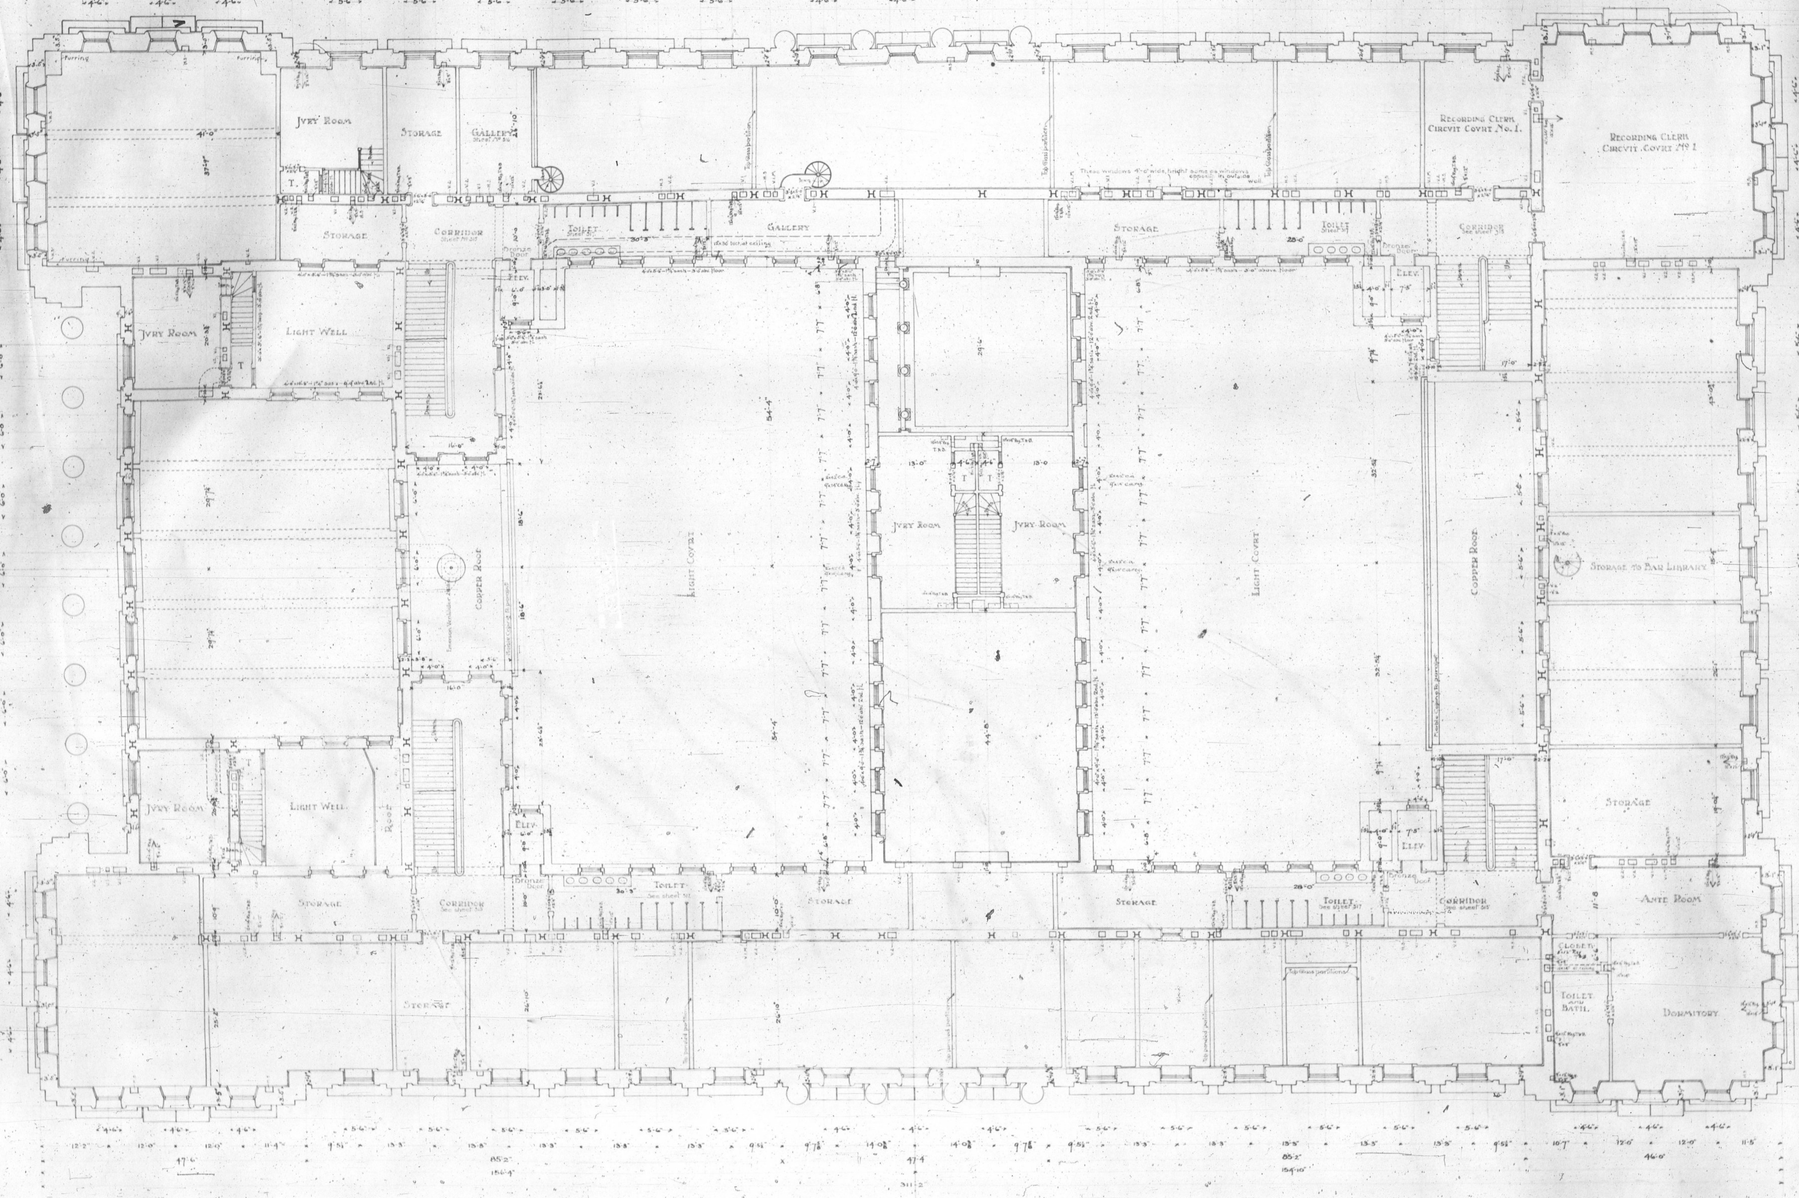

SECOND MEZZANINE FLOOR PLAN

M 4397 — 1000