brg12_1_210-0421 © Baltimore City Archives

BALTIMORE COVRT HOVSE

1/8" SCALE GENERAL DRAWINGS

WYATT AND NOLTING · ARCHITECTS · BALTIMORE ·

MAY 1895 ·

2

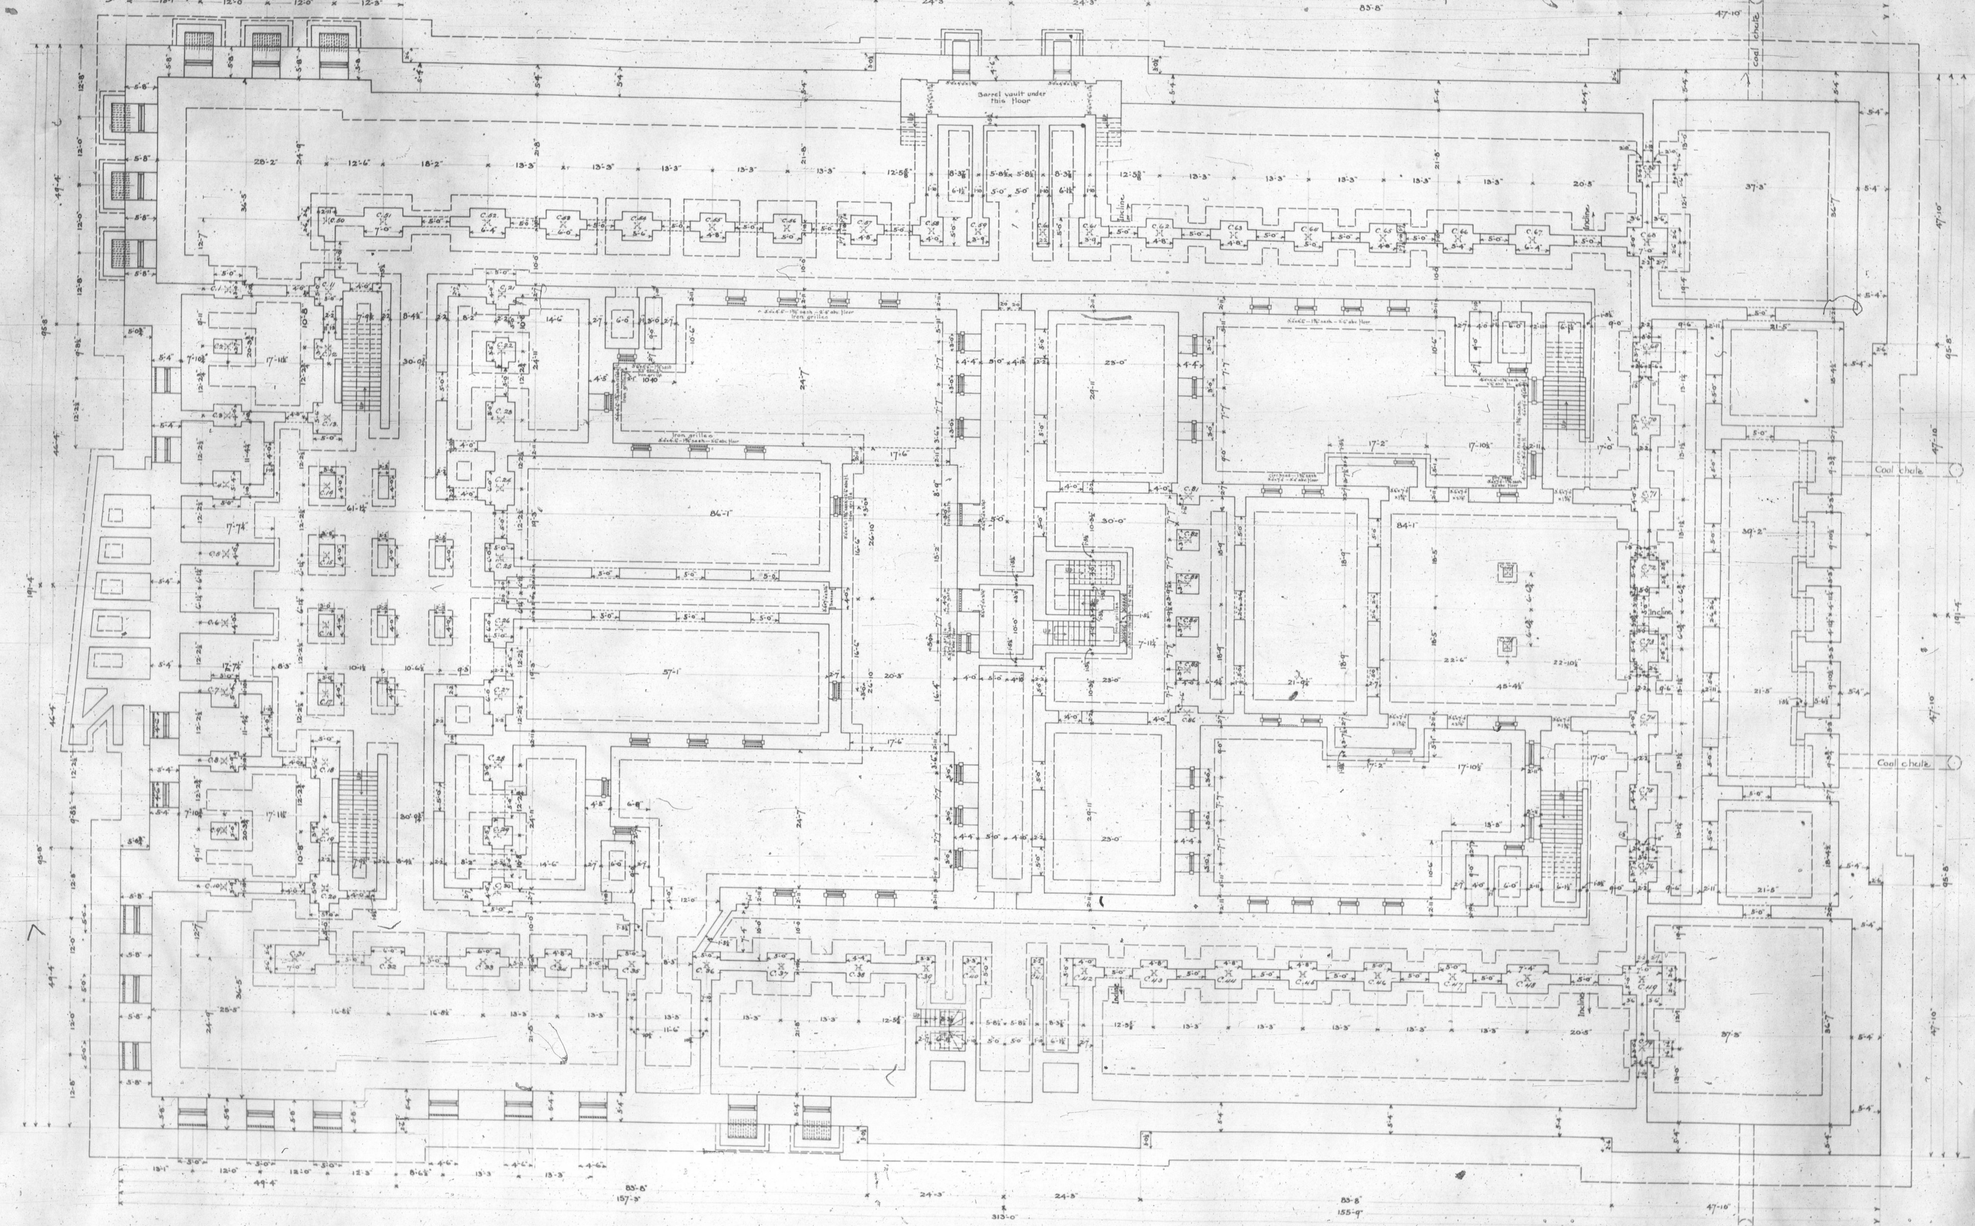

SVB BASEMENT PLAN ·

M 4399 — 1000