brg12_1_210-0422 © Baltimore City Archives

BALTIMORE COVRT HOVSE

1/8" SCALE GENERAL DRAWINGS

WYATT AND NÖLTING · ARCHITECTS · BALTIMORE ·

MAY 1895 ·

I

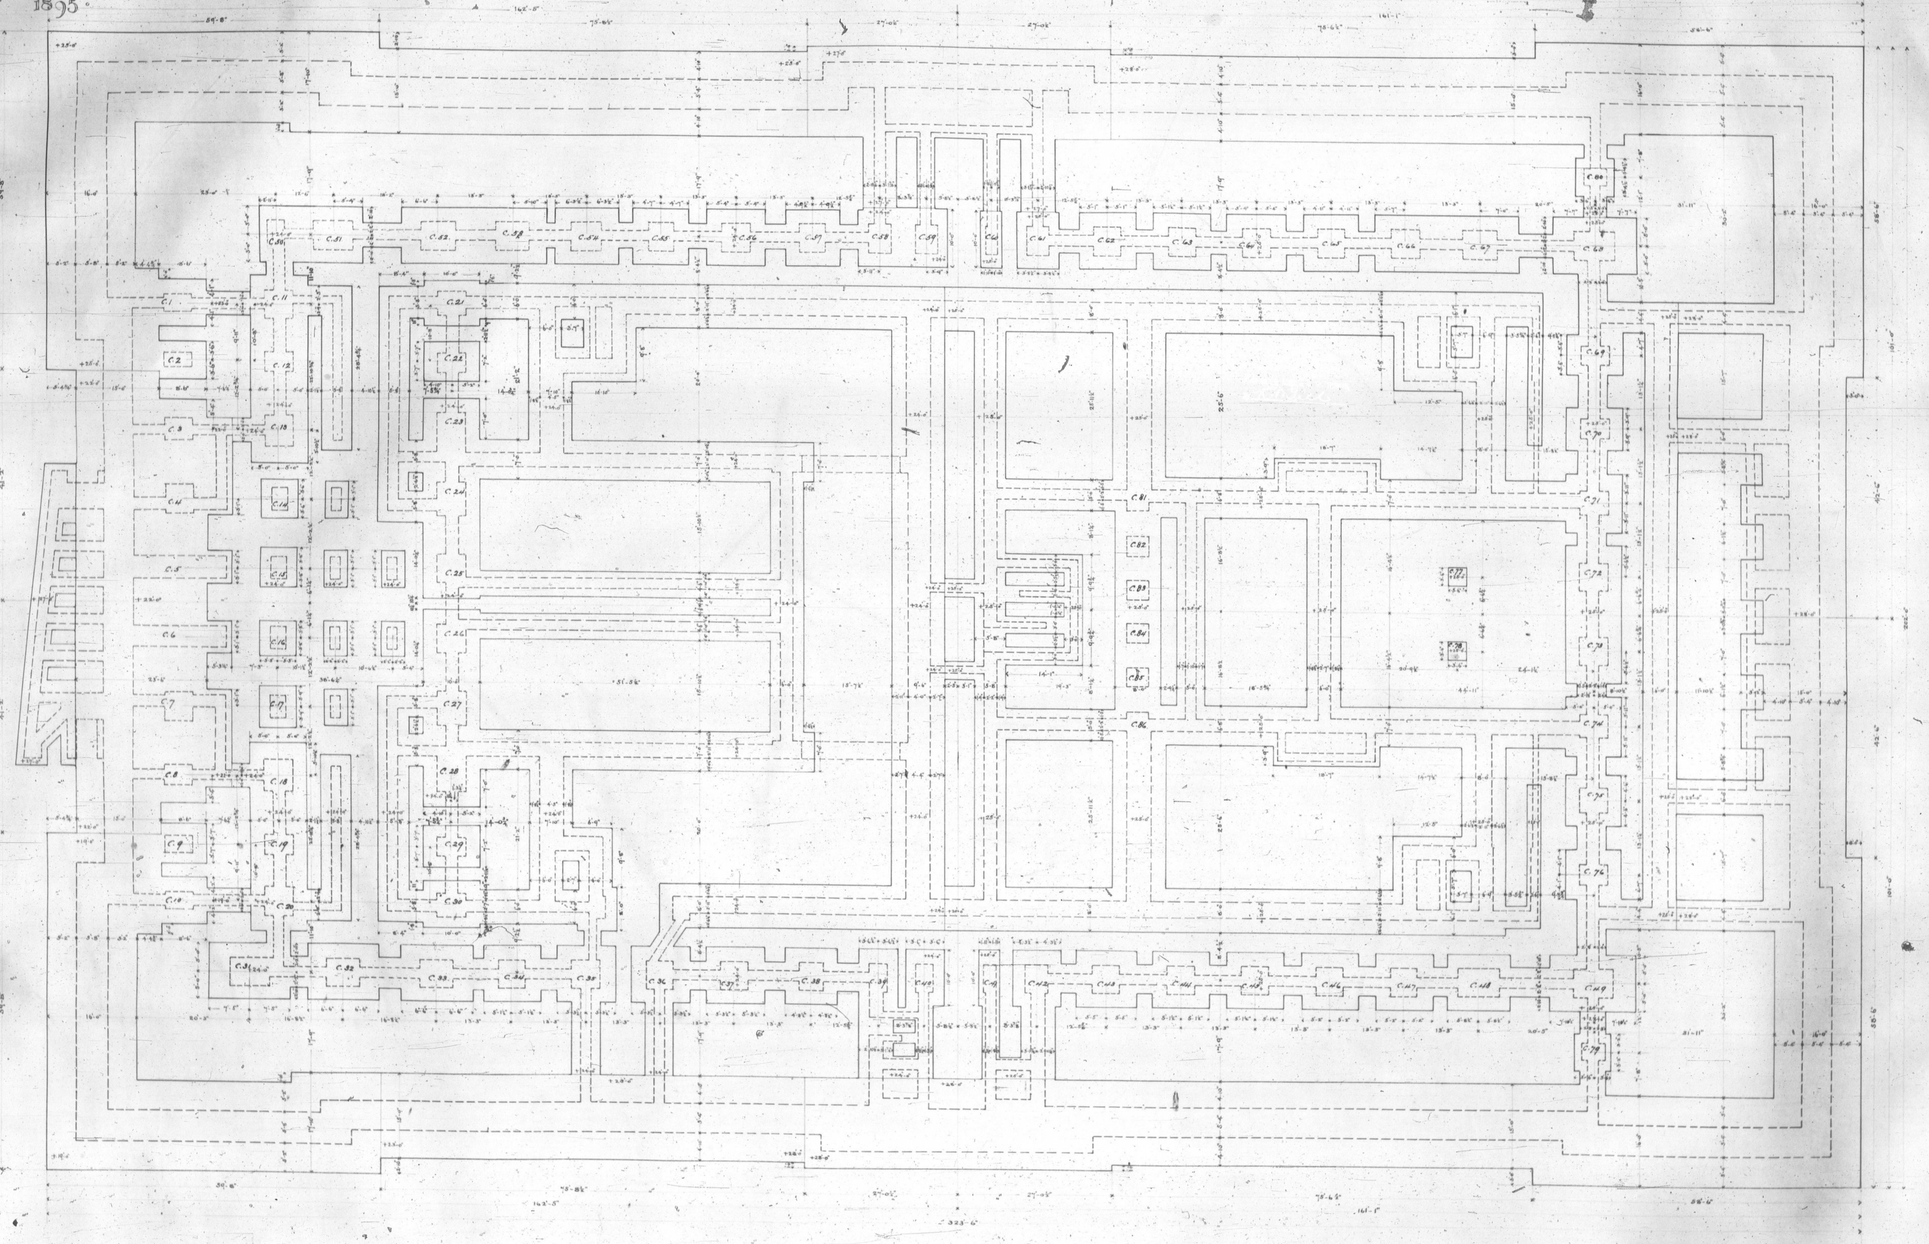

FOOTING PLAN ·

M 4400 — 1000