brg12_1_210-0442 © Baltimore City Archives

BALTIMORE COURT HOUSE

1/8" SCALE GENERAL DRAWINGS

WYATT AND NÖLTING · ARCHITECTS · BALTIMORE ·

MAY 1895 ·

6

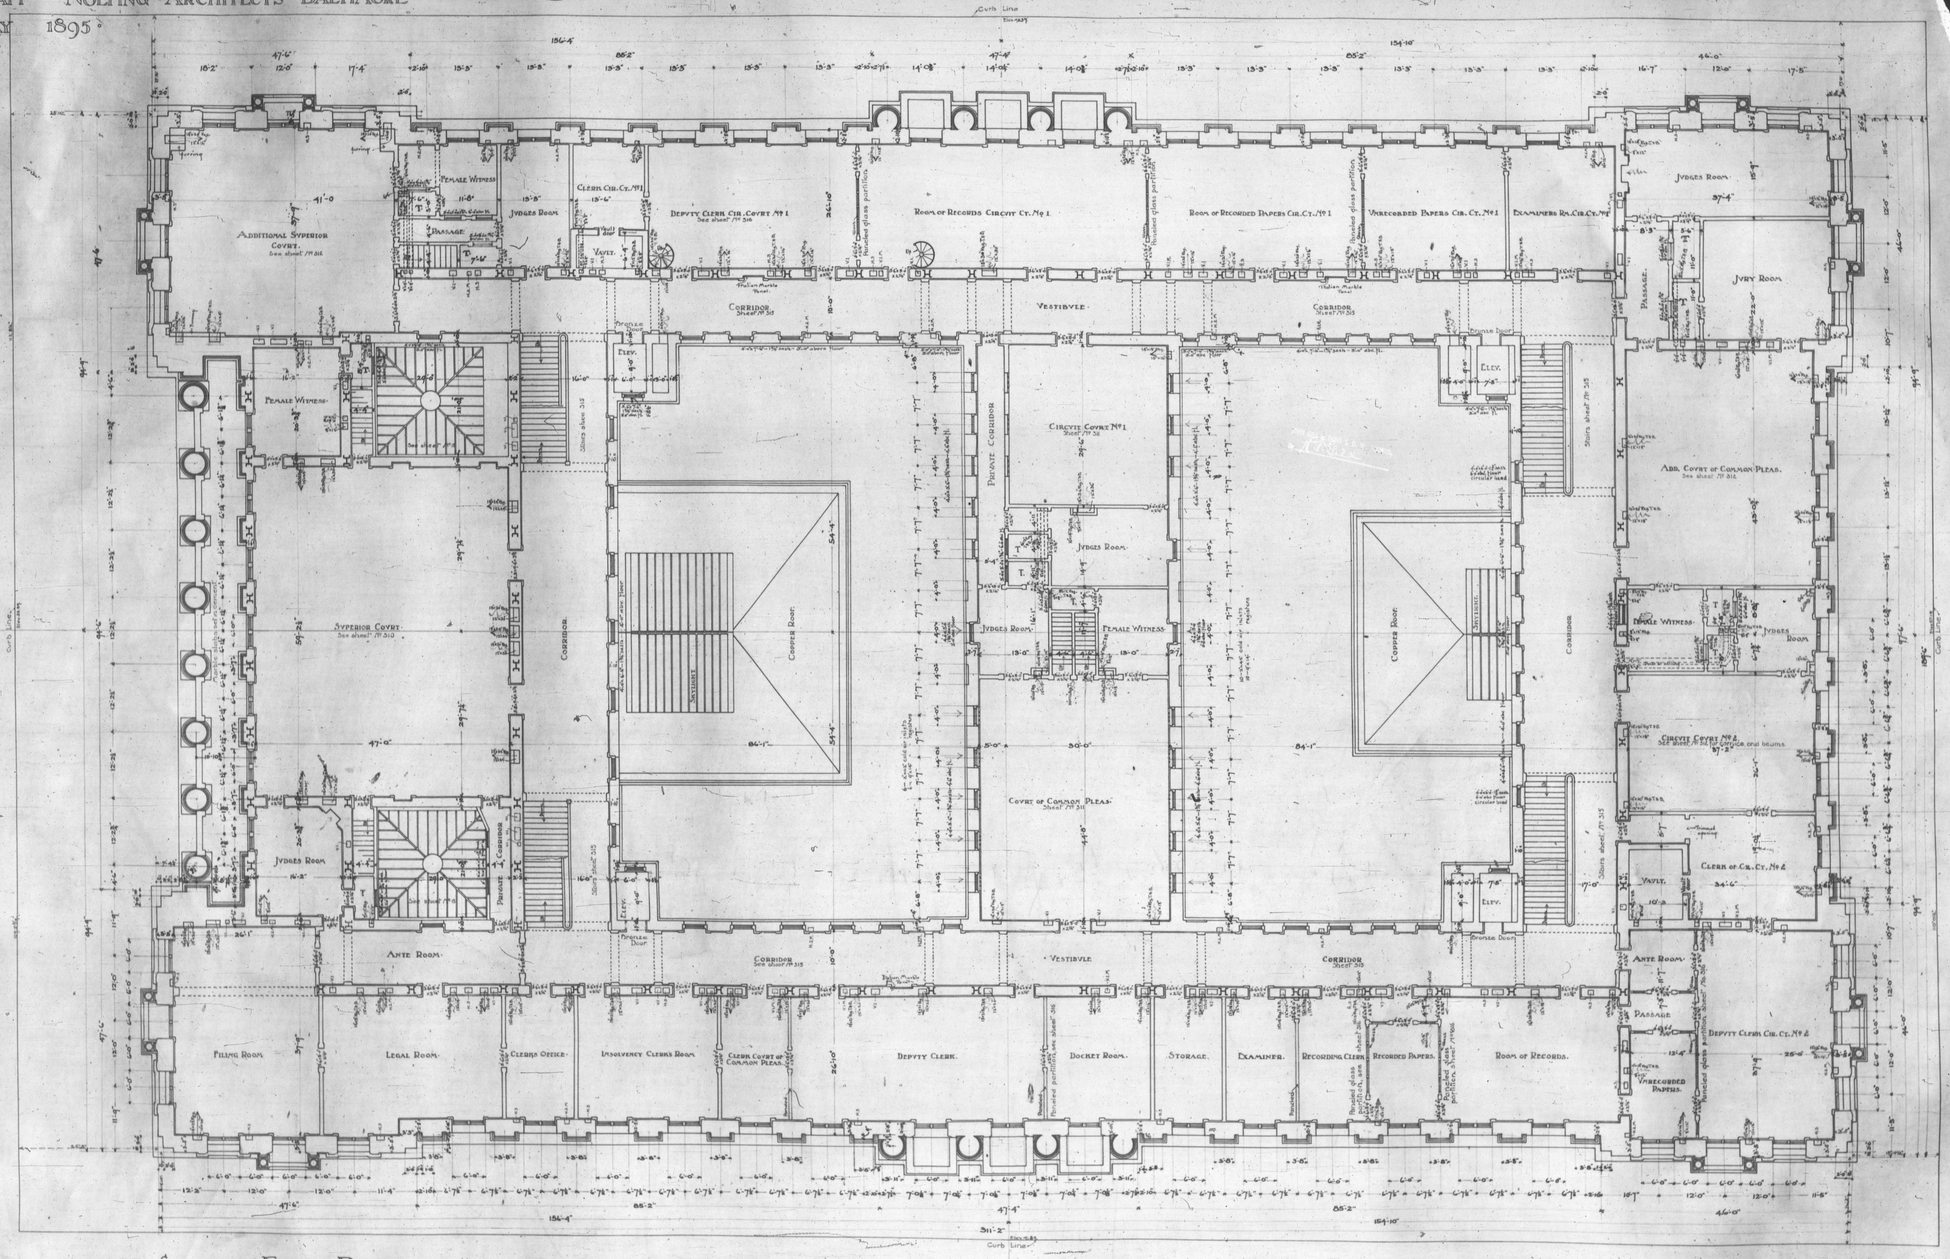

SECOND FLOOR PLAN ·

M 4420 — 1000

Second 6