brg12_1_210-0443 © Baltimore City Archives

BALTIMORE COURT HOUSE

3/8" SCALE DRAWINGS · STRUCTURAL STEEL AND IRON WORK
WYATT AND NOLTING · ARCHITECTS · BALTIMORE · MAY 1895

205

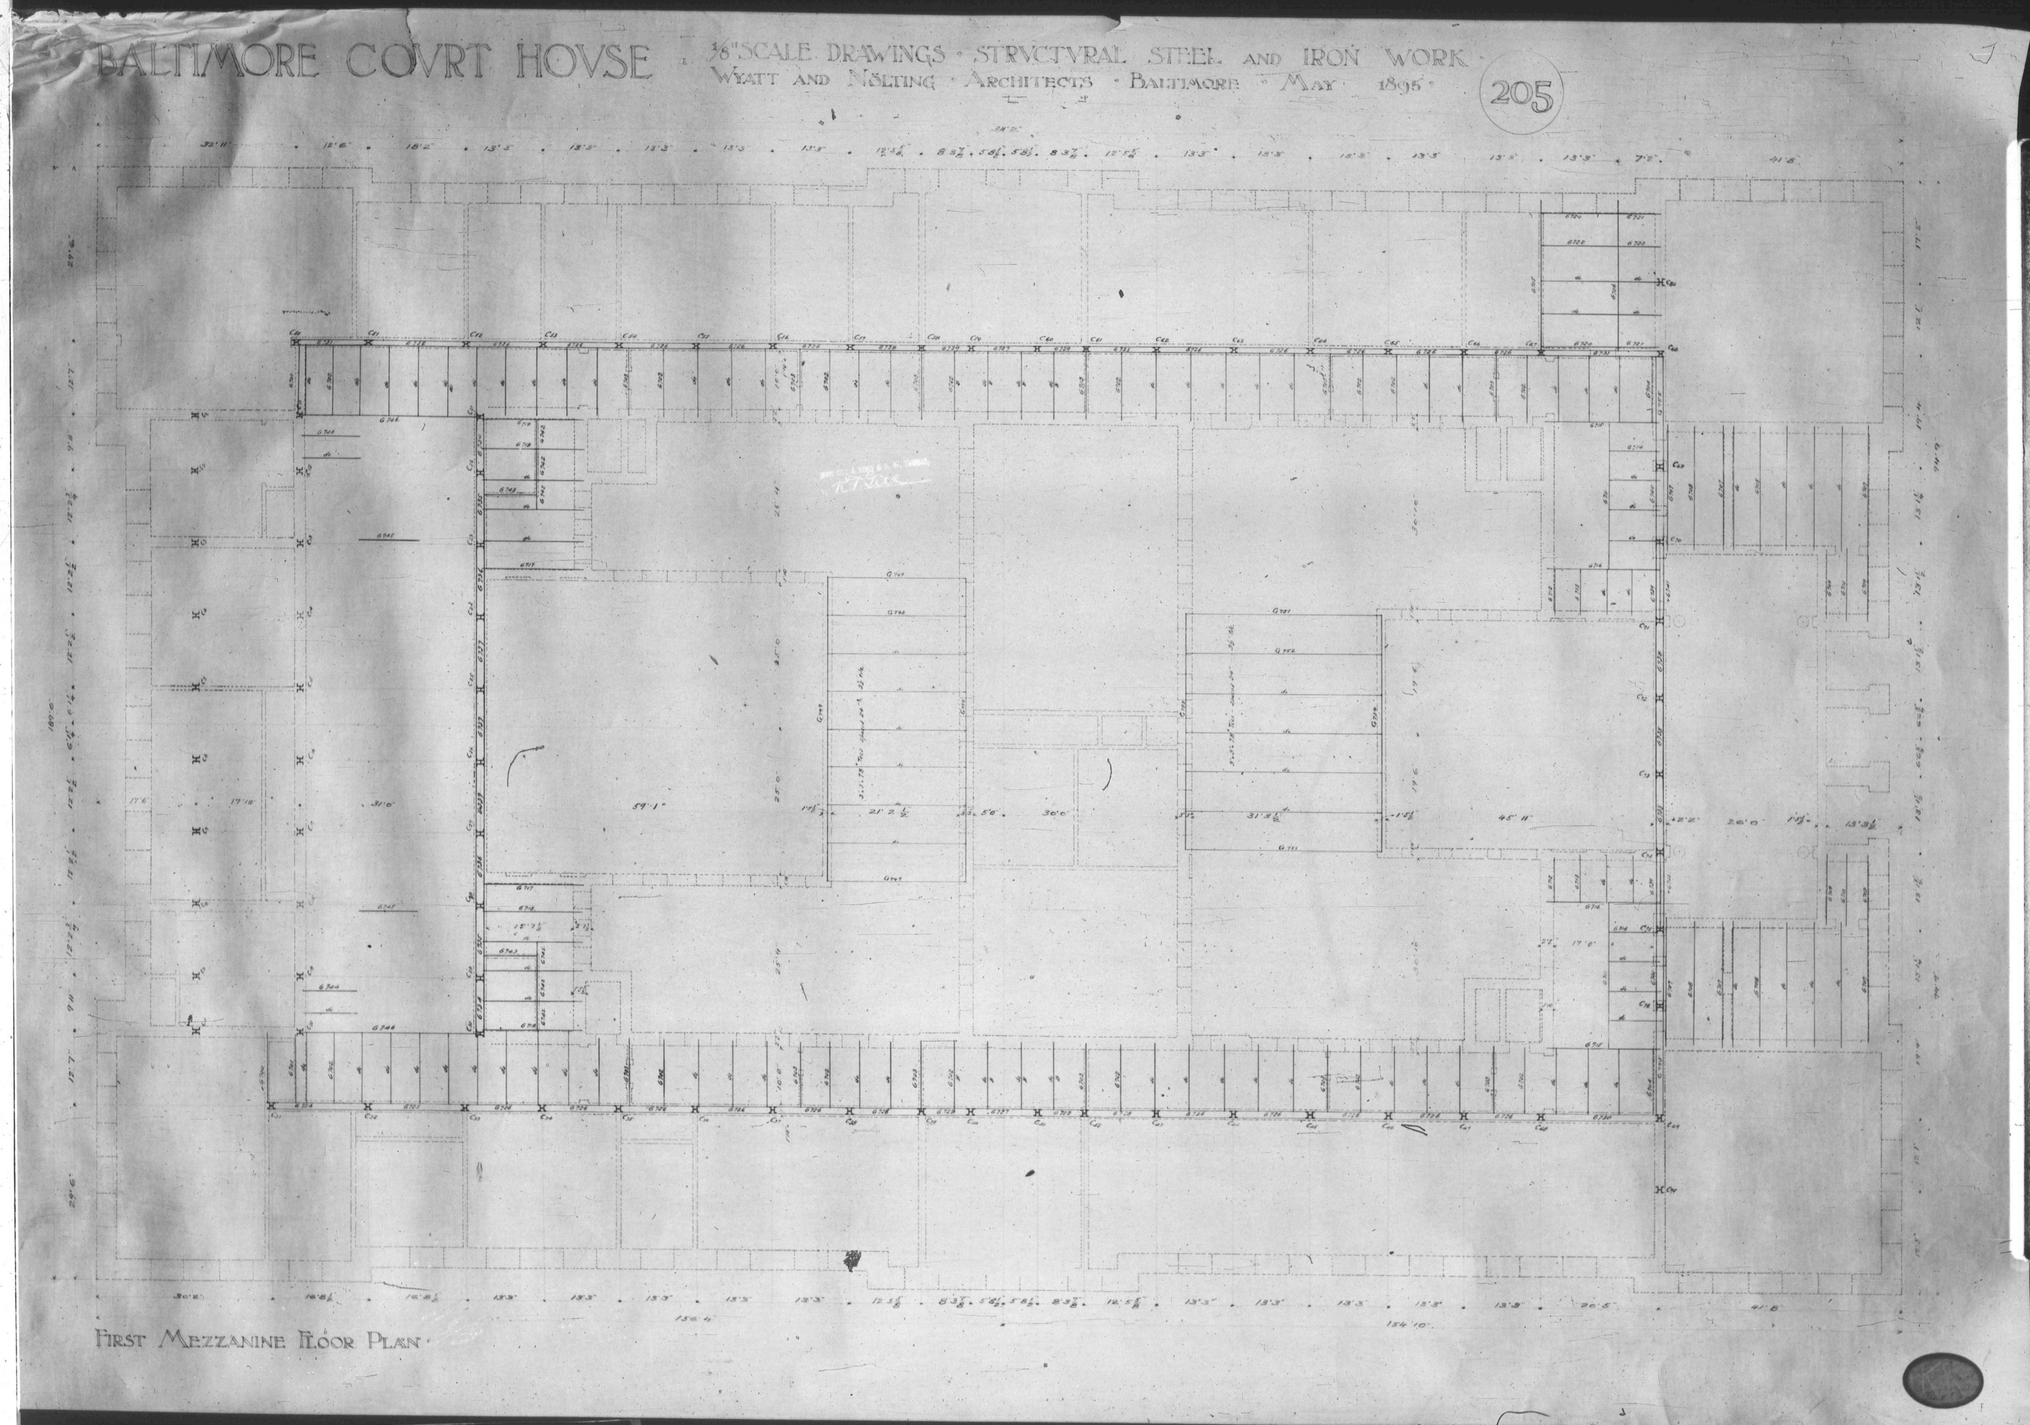

FIRST MEZZANINE FLOOR PLAN

M 4427 — 1000