brg12_1_210-0445 © Baltimore City Archives

BALTIMORE COURT HOUSE

3/8" SCALE DRAWINGS · STRUCTURAL STEEL AND IRON WORK ·
WYATT AND NÖLTING · ARCHITECTS · BALTIMORE · MAY 1895 ·

203

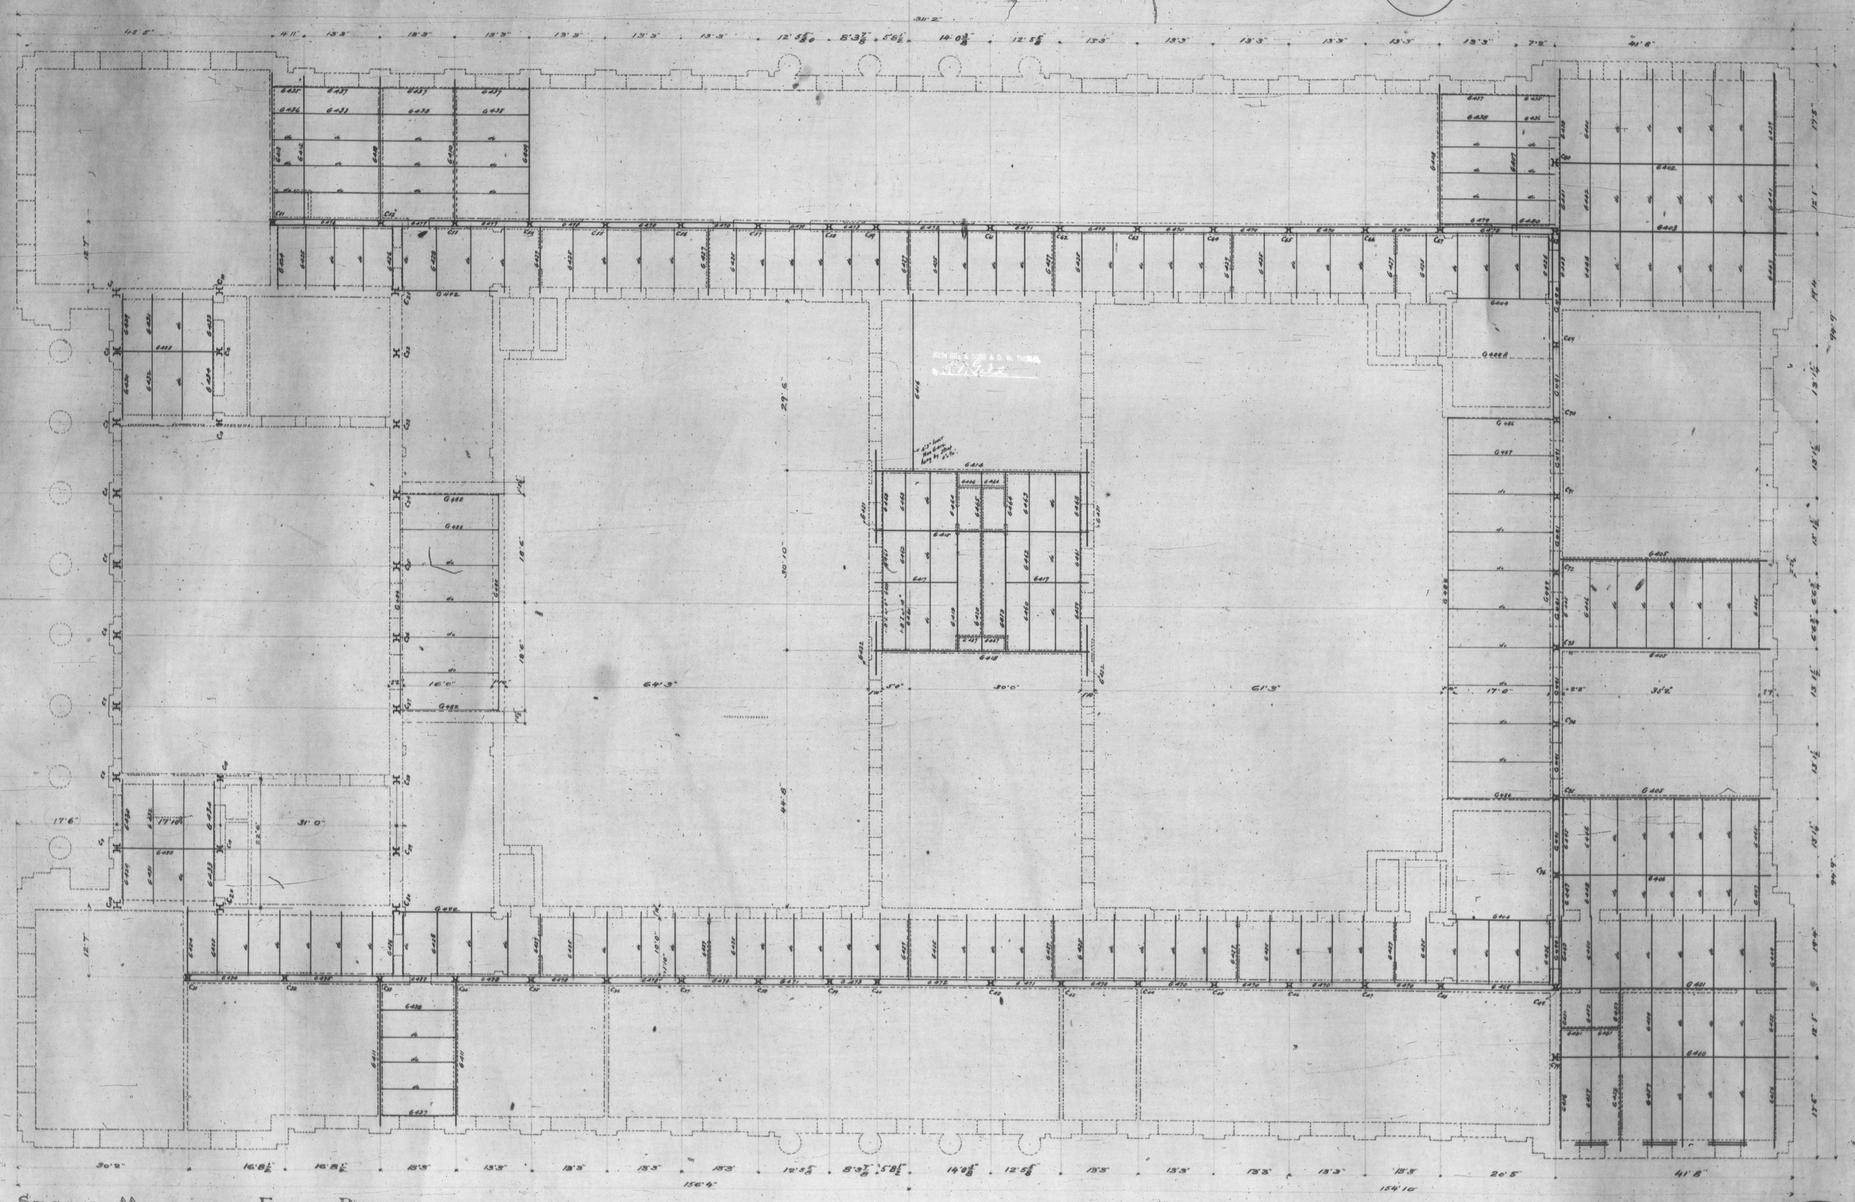

SECOND MEZZANINE FLOOR PLAN ·

M 4423 — 1000