brg12_1_210-0448 © Baltimore City Archives

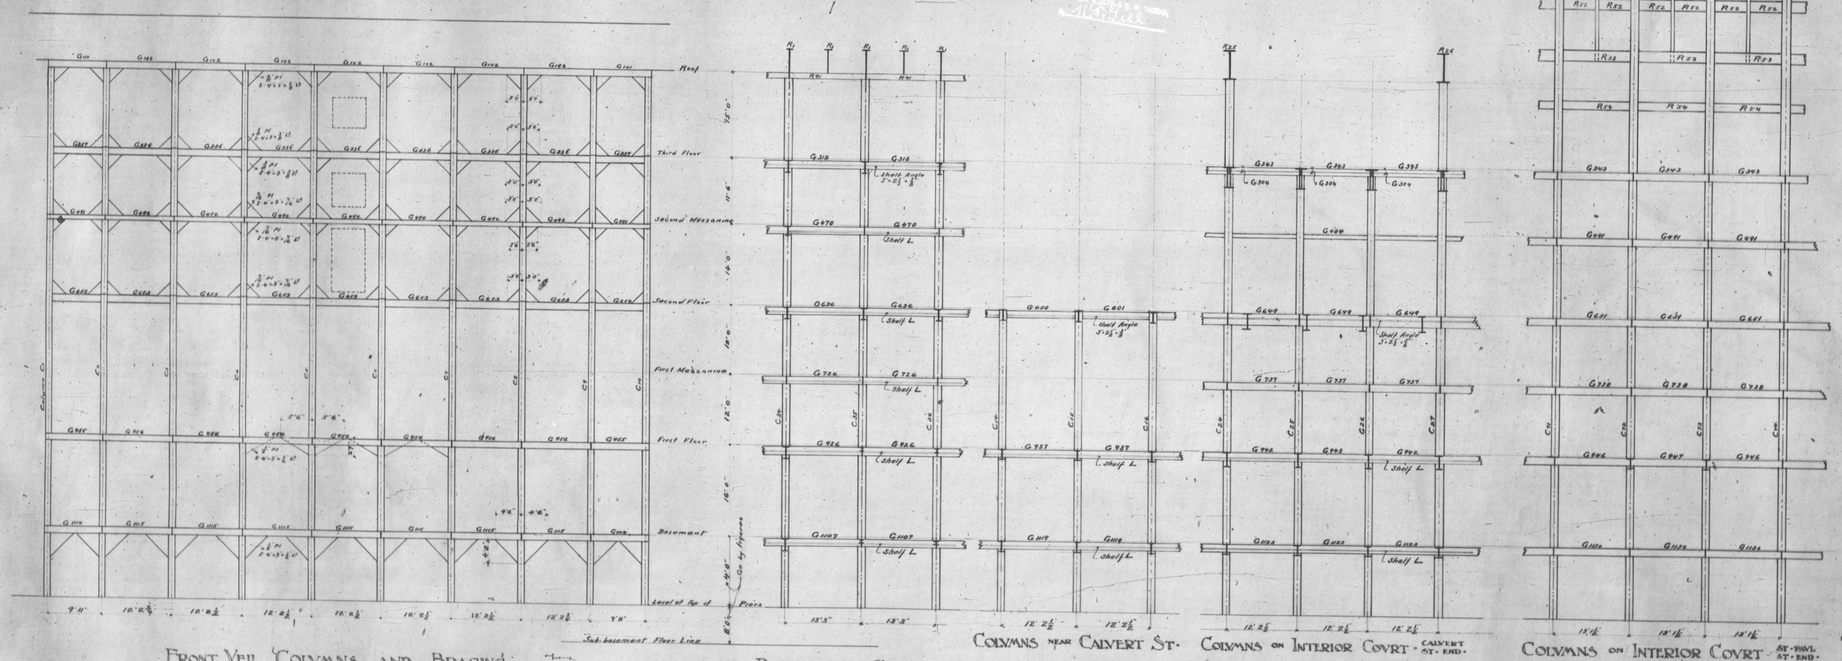

FRONT VEIL COLVMNS AND BRACING.

PORTION OF COLVMNS ON LEXINGTON ST. SIDE.

COLVMNS NEAR CALVERT ST.

COLVMNS ON INTERIOR COVRT. CALVERT ST. END.

COLVMNS ON INTERIOR COVRT. ST. PAVL ST. END.

BALTIMORE COVRT HOVSE

⅛" SCALE GENERAL ELEVATIONS OF COLVMNS AND BRACING.

WYATT AND NÖLTING. ARCHITECTS. BALTIMORE. MAY 1895.

208

M 4426 — 1000