brg12_I_210-0449 © Baltimore City Archives

BALTIMORE COURT HOUSE

1/8" SCALE DRAWINGS · STRUCTURAL STEEL AND IRON WORK ·
WYATT AND NÖLTING · ARCHITECTS · BALTIMORE · MAY 1895 ·

204

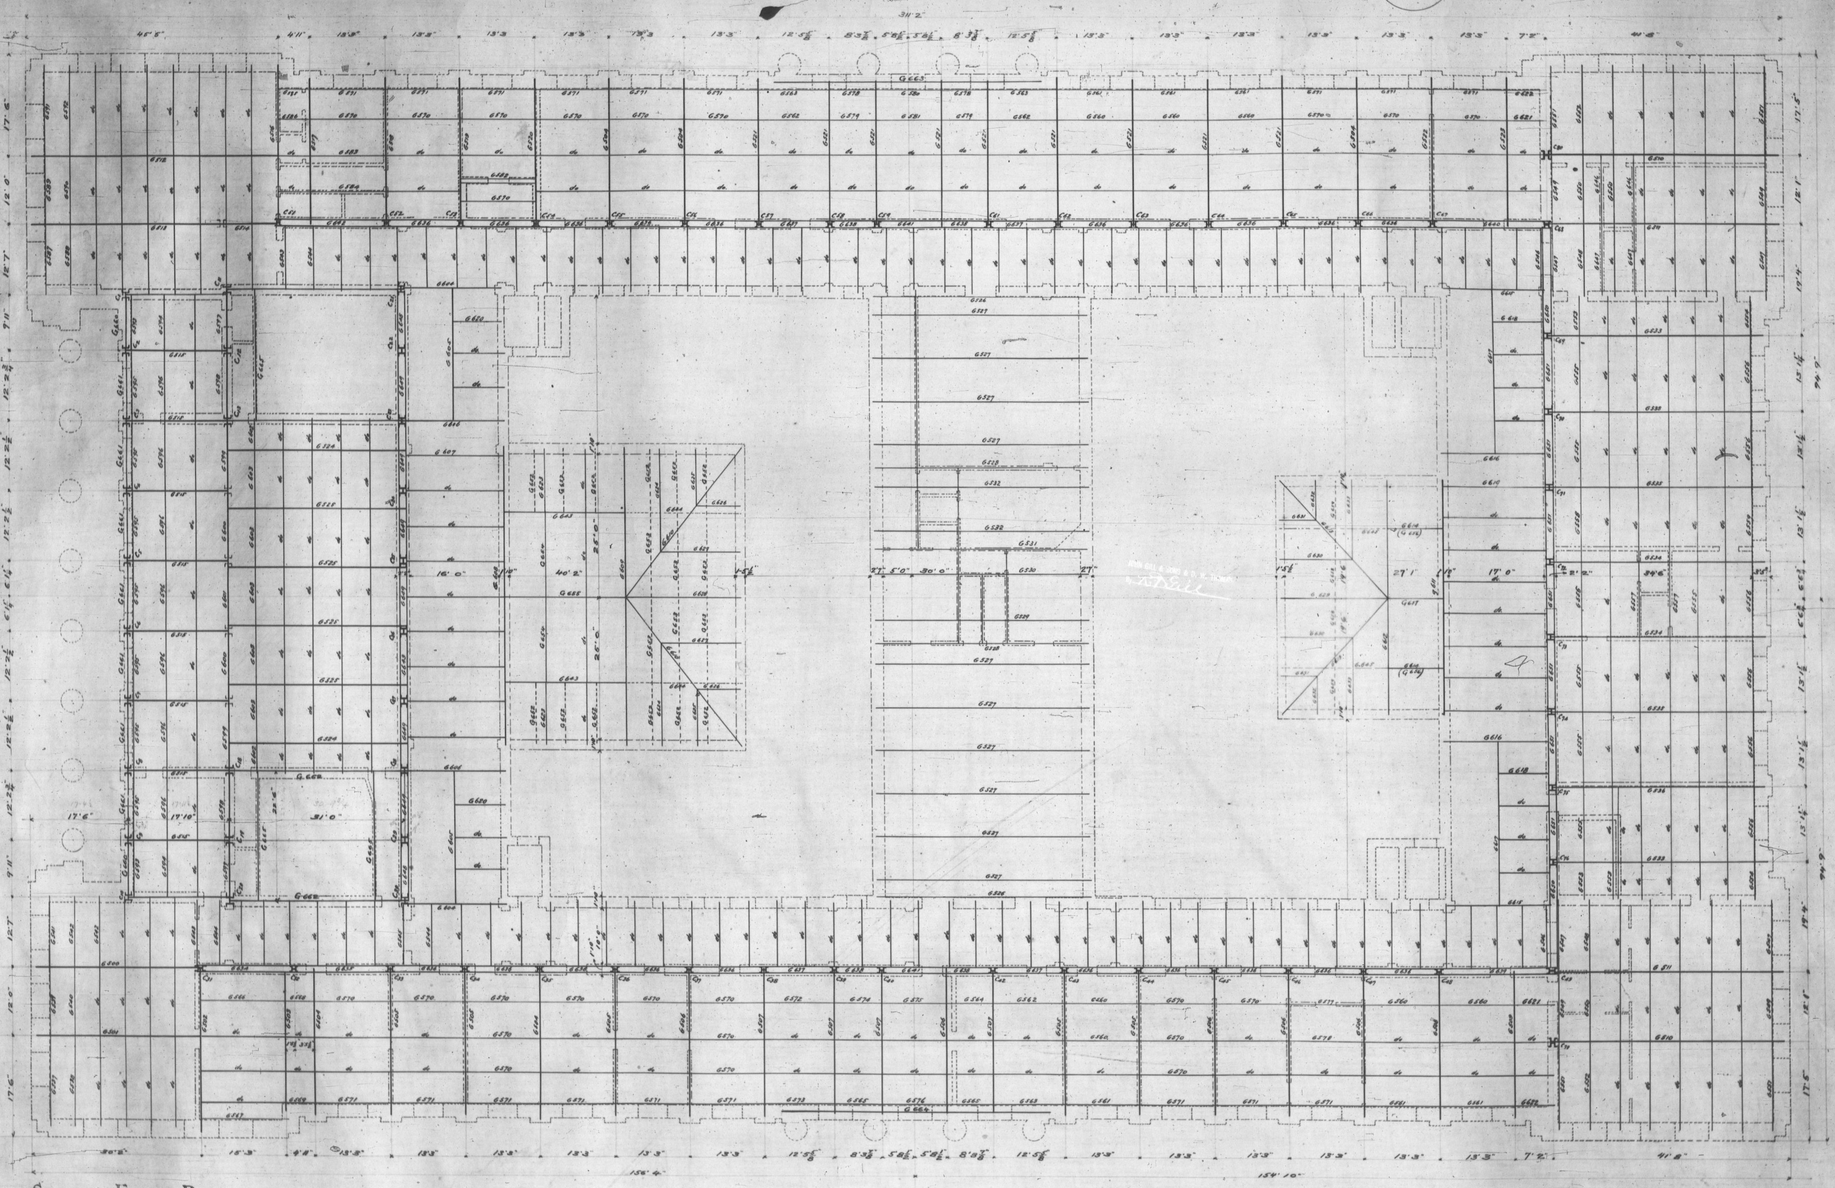

SECOND FLOOR PLAN ·

M 4427 — 1000