brg12_1_210-0450 © Baltimore City Archives

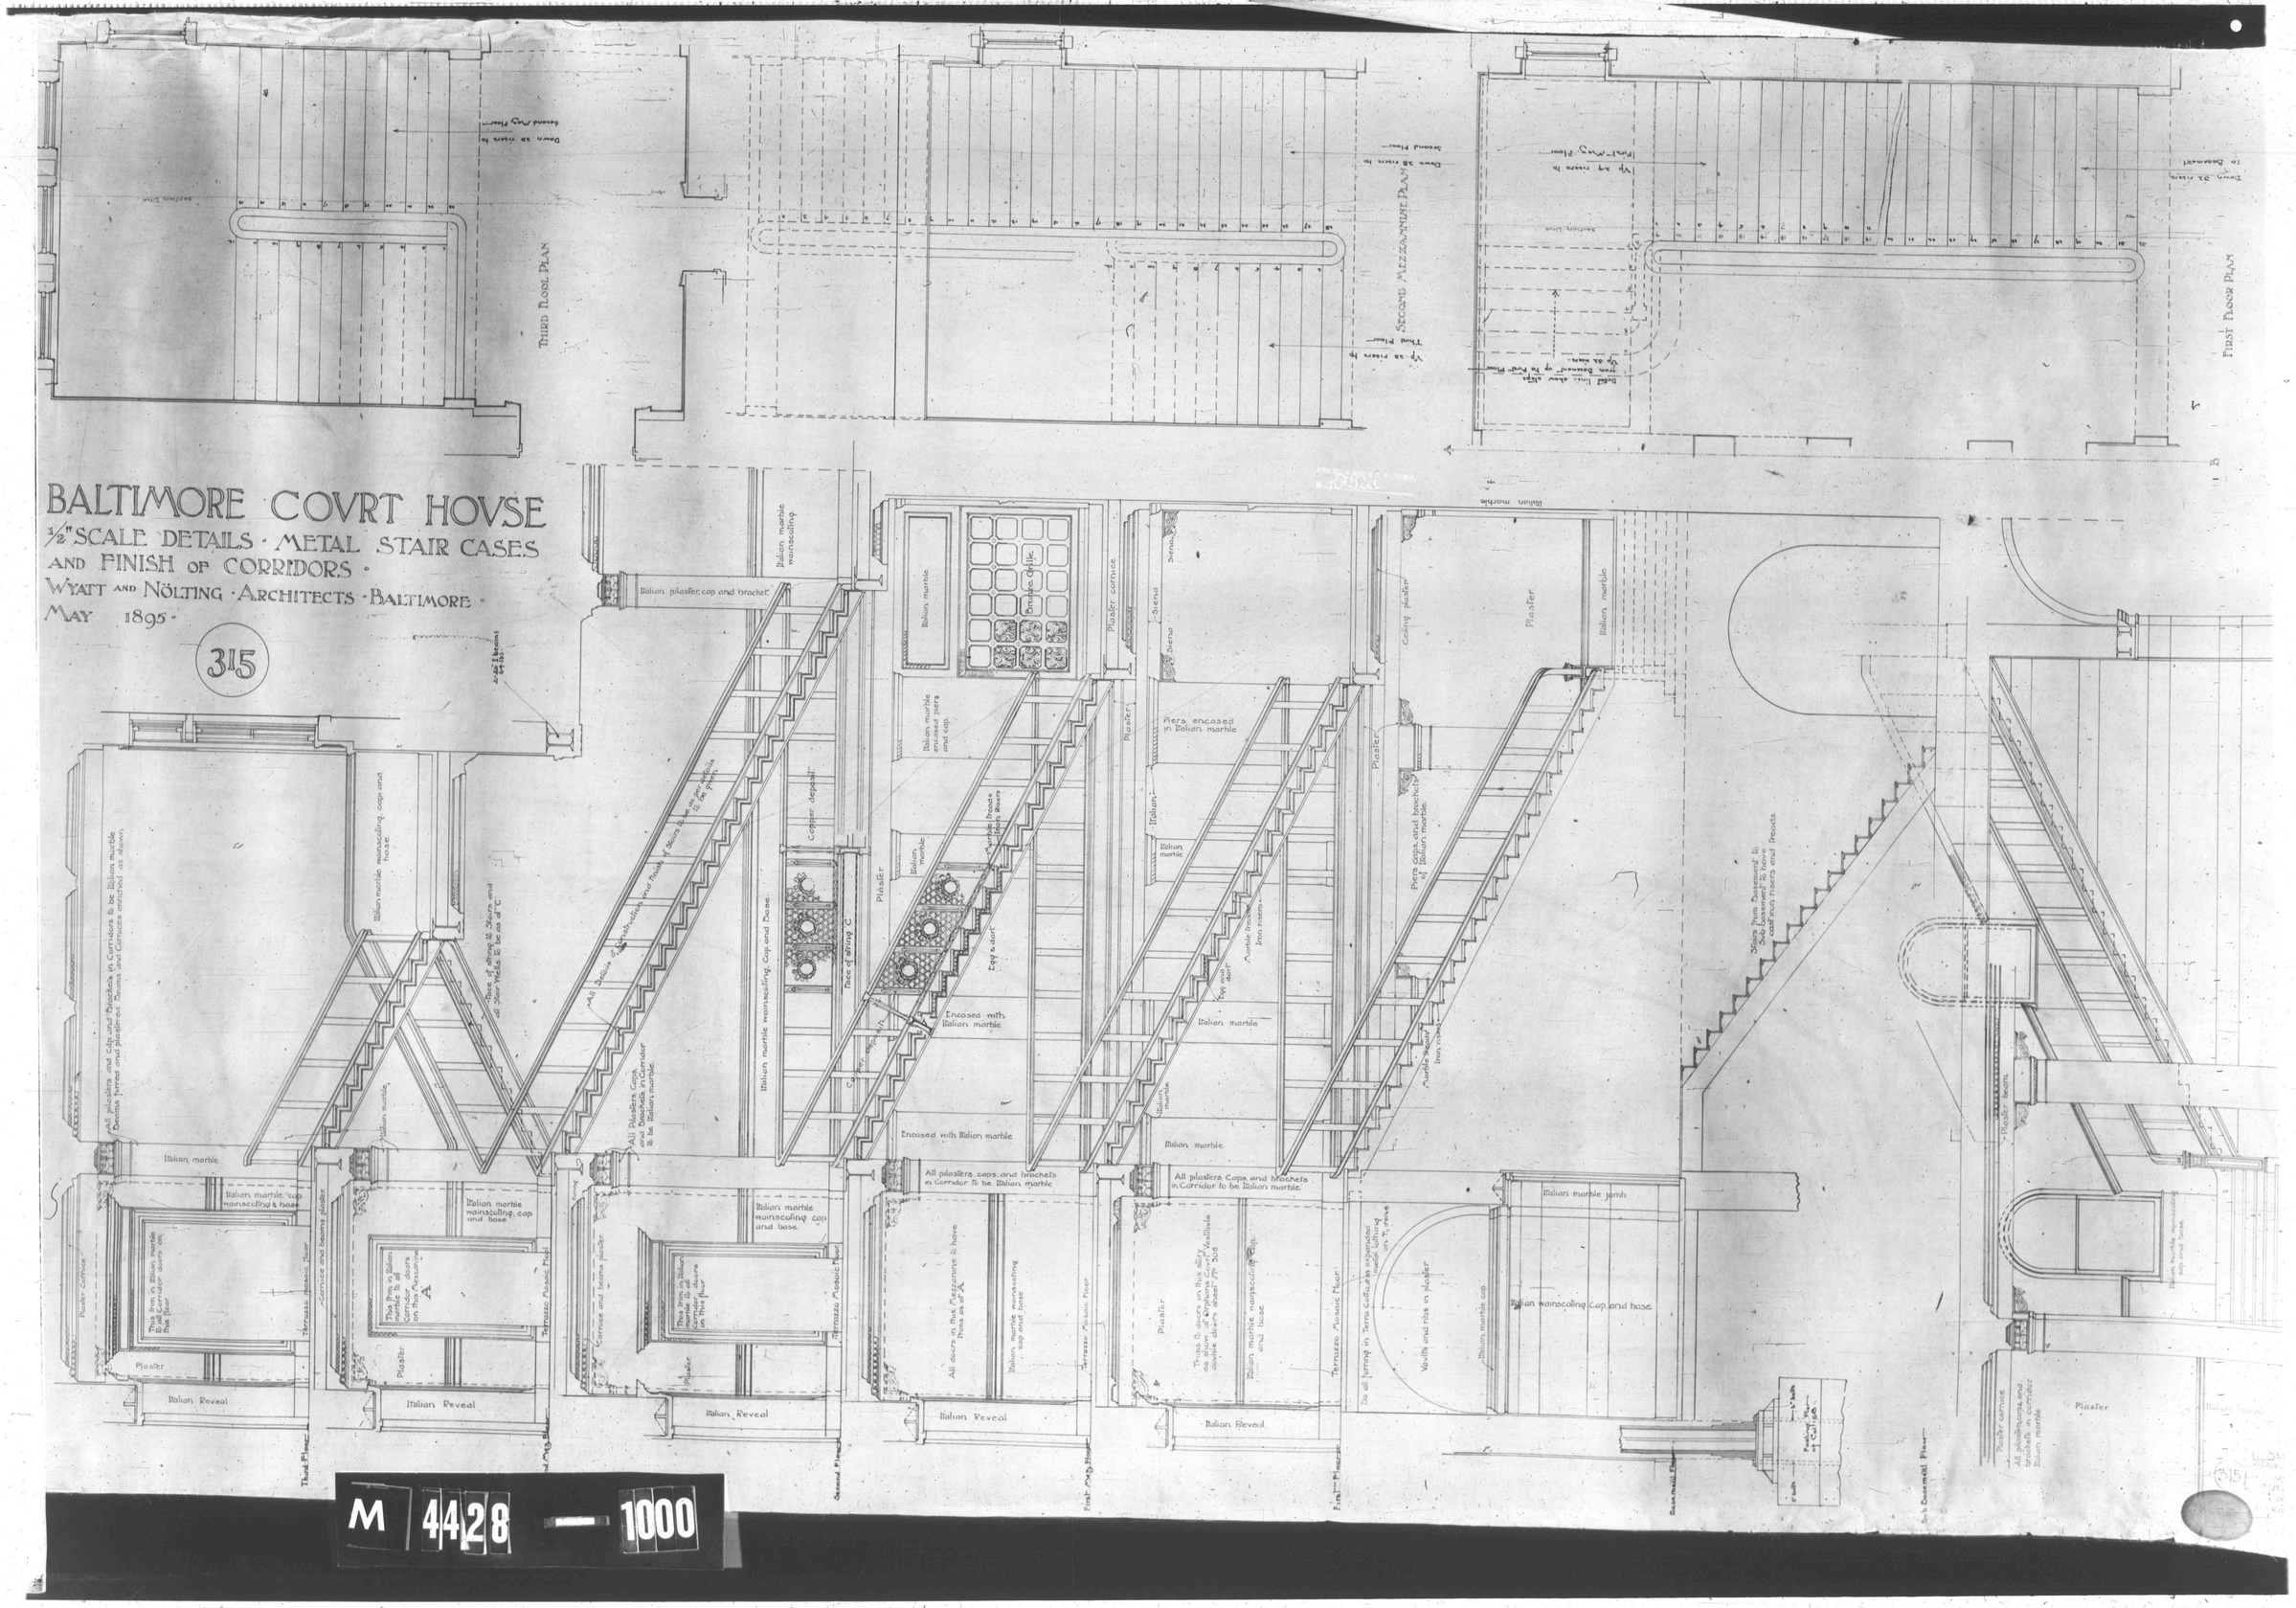
BALTIMORE COURT HOUSE
½" SCALE DETAILS · METAL STAIR CASES
AND FINISH OF CORRIDORS ·
WYATT AND NÖLTING · ARCHITECTS · BALTIMORE ·
MAY 1895 ·
315
THIRD FLOOR PLAN
SECOND MEZZANINE PLAN
FIRST FLOOR PLAN
Down 32 risers to Second Mezz. floor
Up 32 risers to Third floor
Down 32 risers to Second floor
Up 27 risers to First Mezz. floor
Down 32 risers to Basement
Section line
Dotted lines show stairs from Basement up to First floor
Up 26 risers
Italian marble wainscoting
Italian pilaster cap and bracket
Bronze Grille
Plaster cornice
Sienna
Ceiling plaster
Plaster
Italian marble
Italian marble encased piers and cap.
Piers encased in Italian marble
Copper deposit
Italian marble wainscoting cap and base
Italian marble wainscoting cap and base.
Italian marble wainscoting cap and base
Italian marble wainscoting cap and base
Italian marble wainscoting cap and base