brg12_1_210-0457 © Baltimore City Archives

BALTIMORE COVRT HOVSE

307

½" SCALE DETAILS · FAYETTE STREET ENTRANCE VESTIBVLE AND VESTIBVLE OF ADDITIONAL CRIMINAL COVRT ·

WYATT AND NÖLTING · ARCHITECTS · BALTIMORE ·

MAY 1895 ·

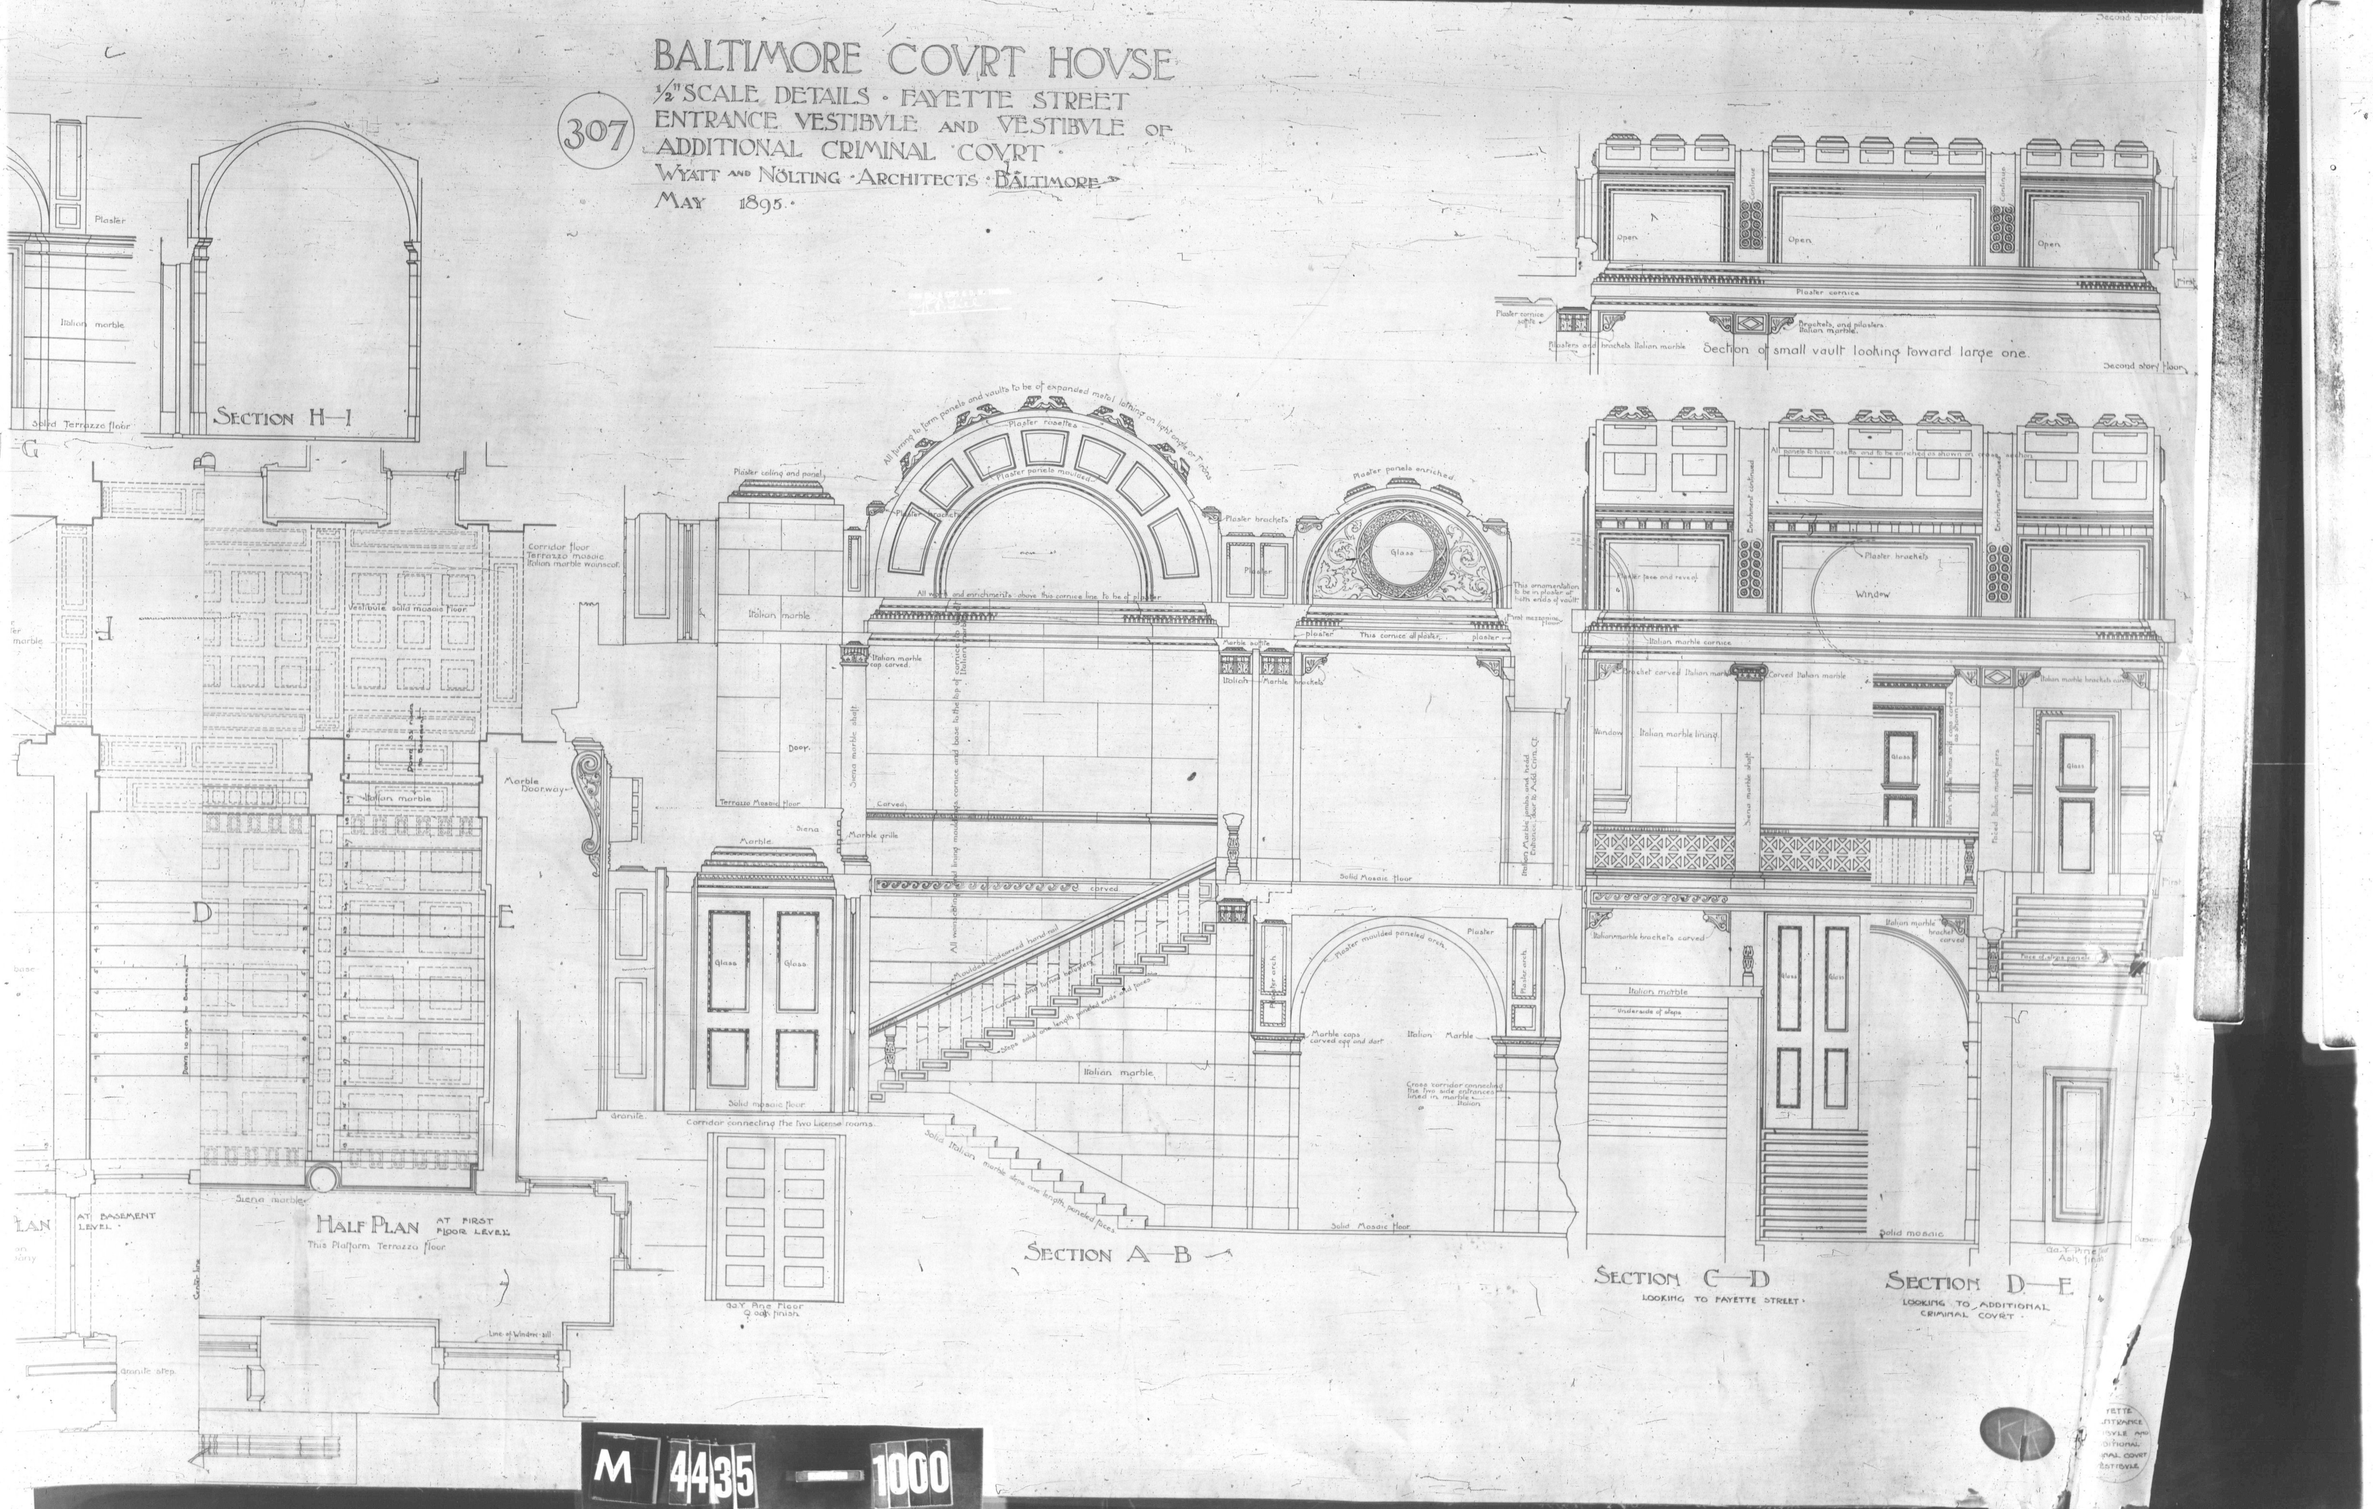

M 4435 — 1000