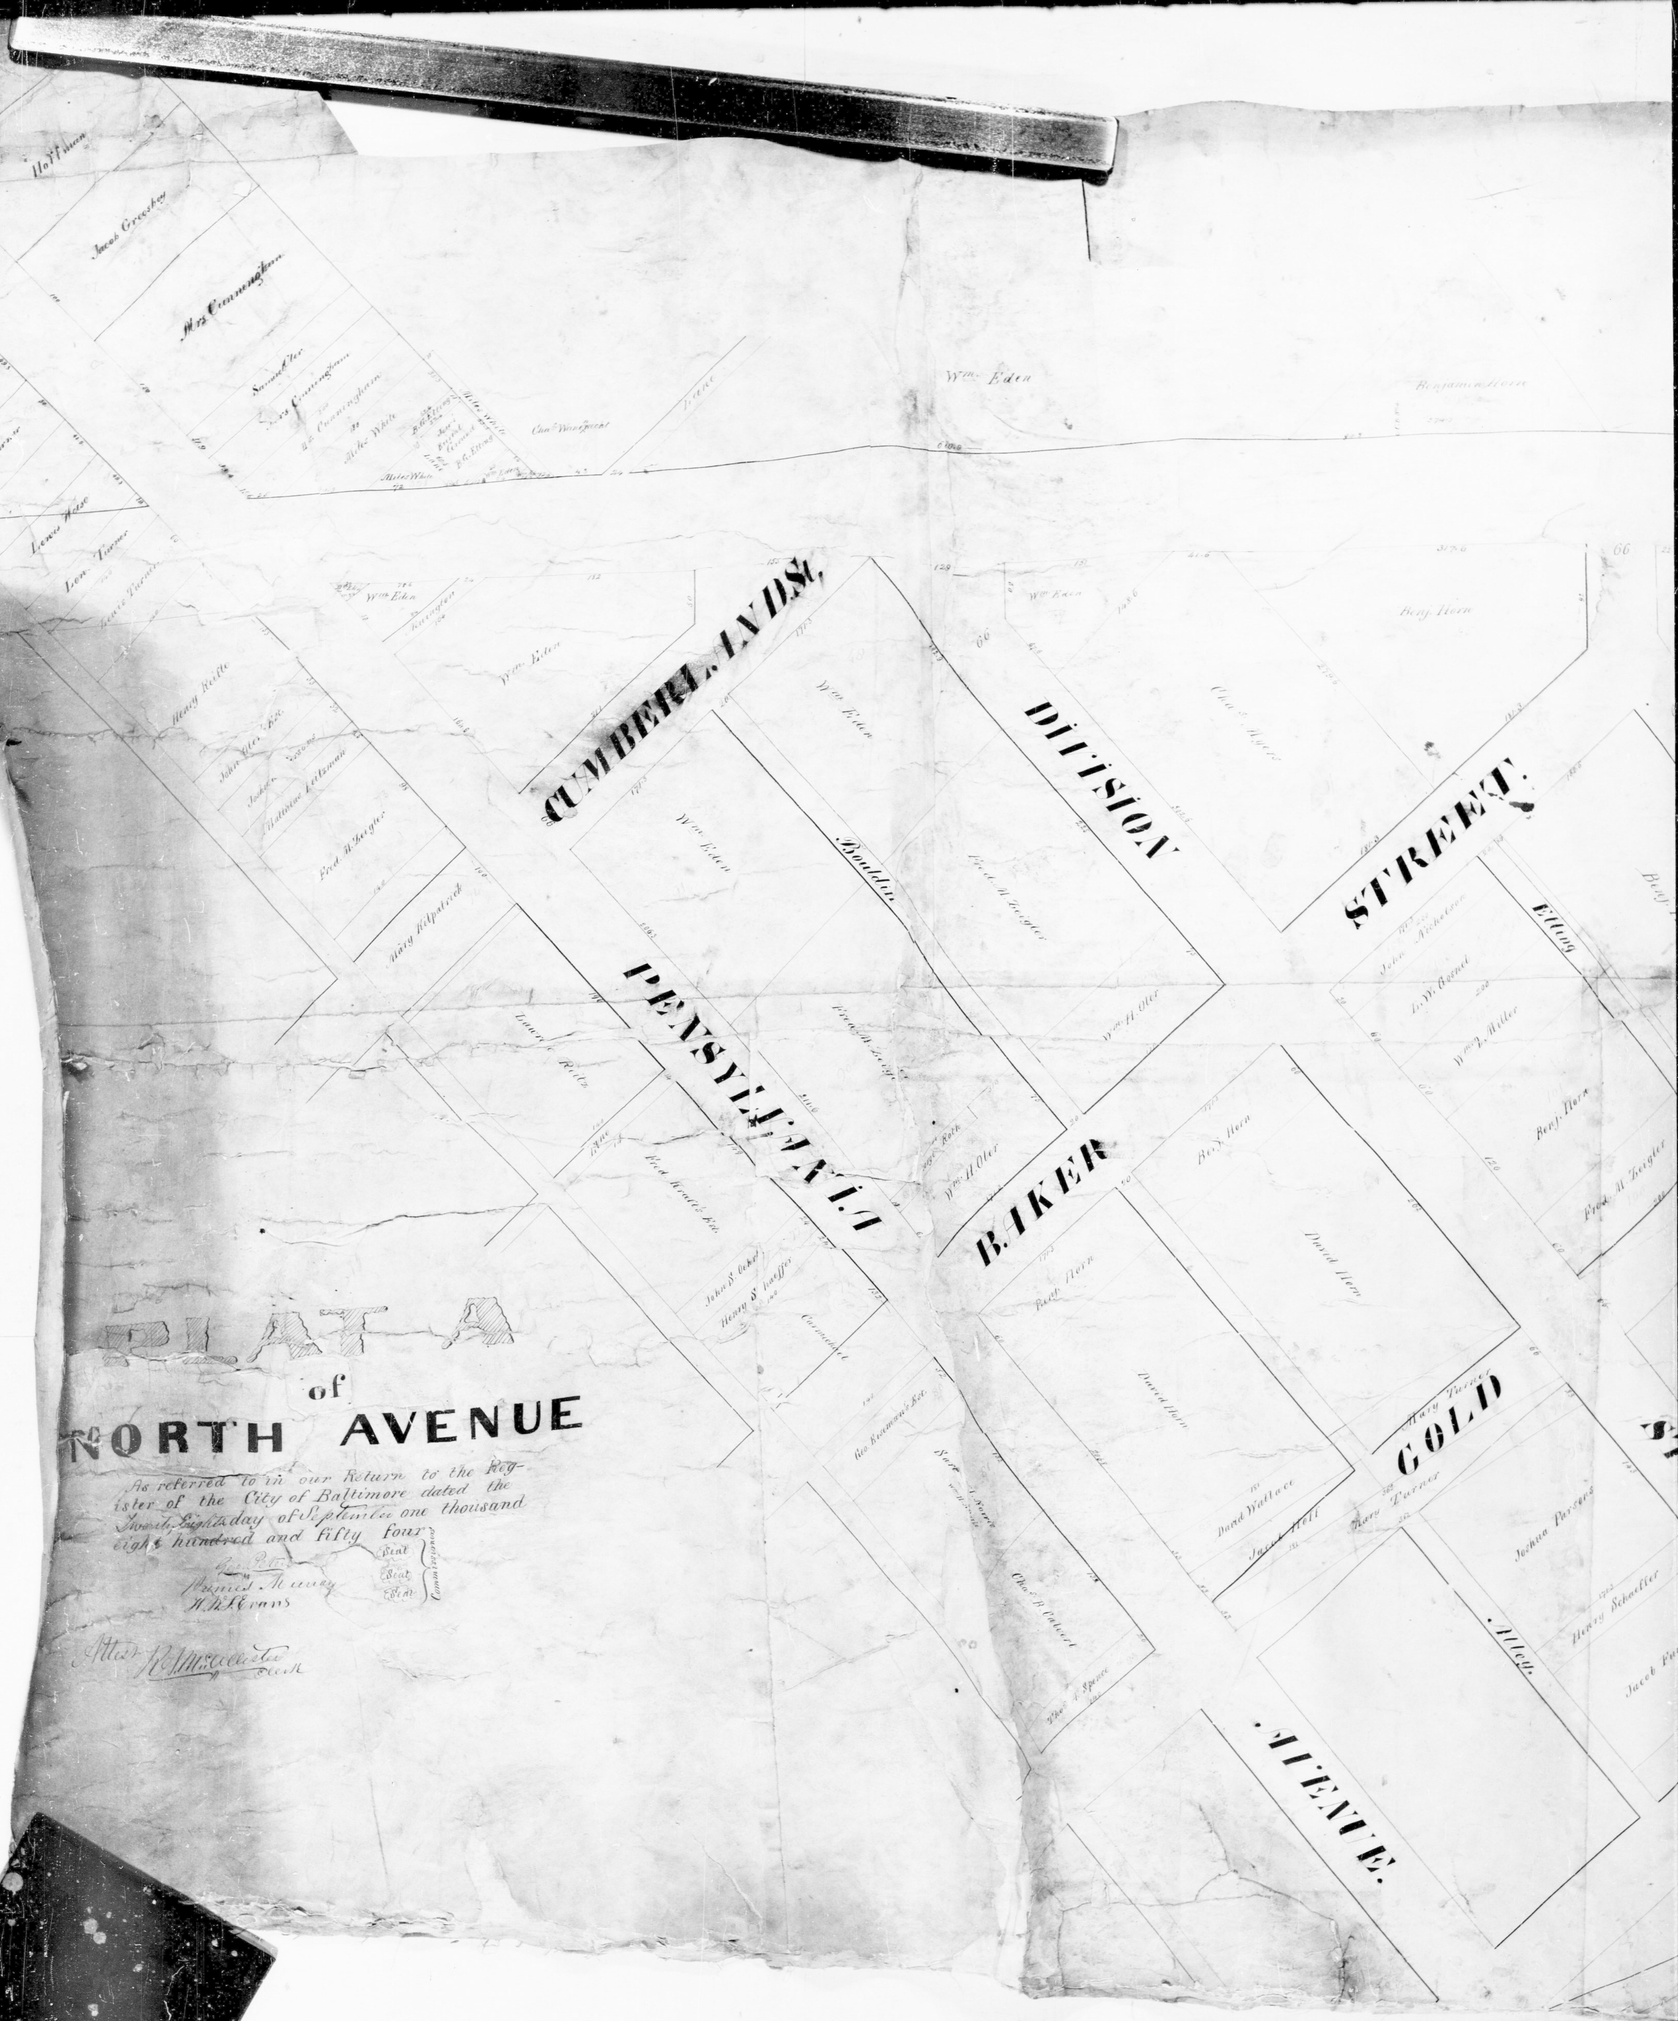
PLAT
of
NORTH AVENUE
As referred to in our Return to the Register of the City of Baltimore dated the Twenty Eighth day of September one thousand eight hundred and fifty four
Commissioners
Attest
CUMBERLAND
DIVISION
STREET
PENNSYLVANIA
BAKER
GOLD
AVENUE
Wm. Eden
Benjamin Horn
Chas. S. Spence
Wm. Eden
Wm. Eden
Wm. Eden
Wm. H. Oler
Wm. H. Oler
Benj. Horn
Benj. Horn
David Horn
David Horn
David Wallace
Jacob Hill
Thos. B. Gilbert
Thos. B. Spence
Joshua Parsons
Henry Schneider
Jacob Fu
Henry Turner
Henry Turner
Fred. H. Zeigler
Fred. H. Zeigler
Fred. H. Zeigler
Fred. H. Zeigler
Henry Helpstreck
Lewis Rode
Lewis Rode
Fred. Rode's Exr.
Henry S. Lauffer
Henry S. Lauffer
Geo. Rummel's Exr.
Geo. Rummel's Exr.
Henry Bette
John Oler, Exr.
Jacob
Matthew Lehmann
Jacob Creechon
Mrs Cunningham
Mrs Cunningham
Samuel Ker
Mrs Cunningham
B. F. Cunningham
Mrs. White
Mrs. White
Mrs. White
Chas. Wm. Frost
Lewis Hase
Lewis Turner
Lewis Turner
John H. Tallburg
Baldwin
Ellong
John Nicholson
L. W. Gabel
Wm. D. Miller
Benj. Horn
Fred. H. Zeigler

M 4760 — 1594