brg12_1_210-0497 © Baltimore City Archives

PLAT A & B

FOR THE CONDEMNATION AND THE OPENING OF

OSTEND AND STOCKHOLM STREETS

UNDER ORDINANCES NOS. 128 & 129. APPROVED AUG. 11, 1904.

COMMISSIONERS.

CLERK.

CITY SURVEYOR.

SCALE 1 IN = 30 FT.

Note:—
Lot A:— Public, M.&C.C. of Baltimore.
Lot B:— The National Enameling & Stamping Co. of New Jersey, subject to mortgage to the St. Louis Trust Co., Trustee.
Lot C:— Fee Simple — Frank Furst, Charles H. Furst & Max Nisbaum, Copartners trading as Furst Bros. & Co.
Lot D:— Reversion — Francis P. Dunnington, Addison Clarke, Henry Needham & Thos. I. Elliott, — Trustees under the will of William A. Dunnington. Leasehold — The Baltimore Cooperage Co. of Baltimore City.
Lot E:— Henry F. Zollickoffer.

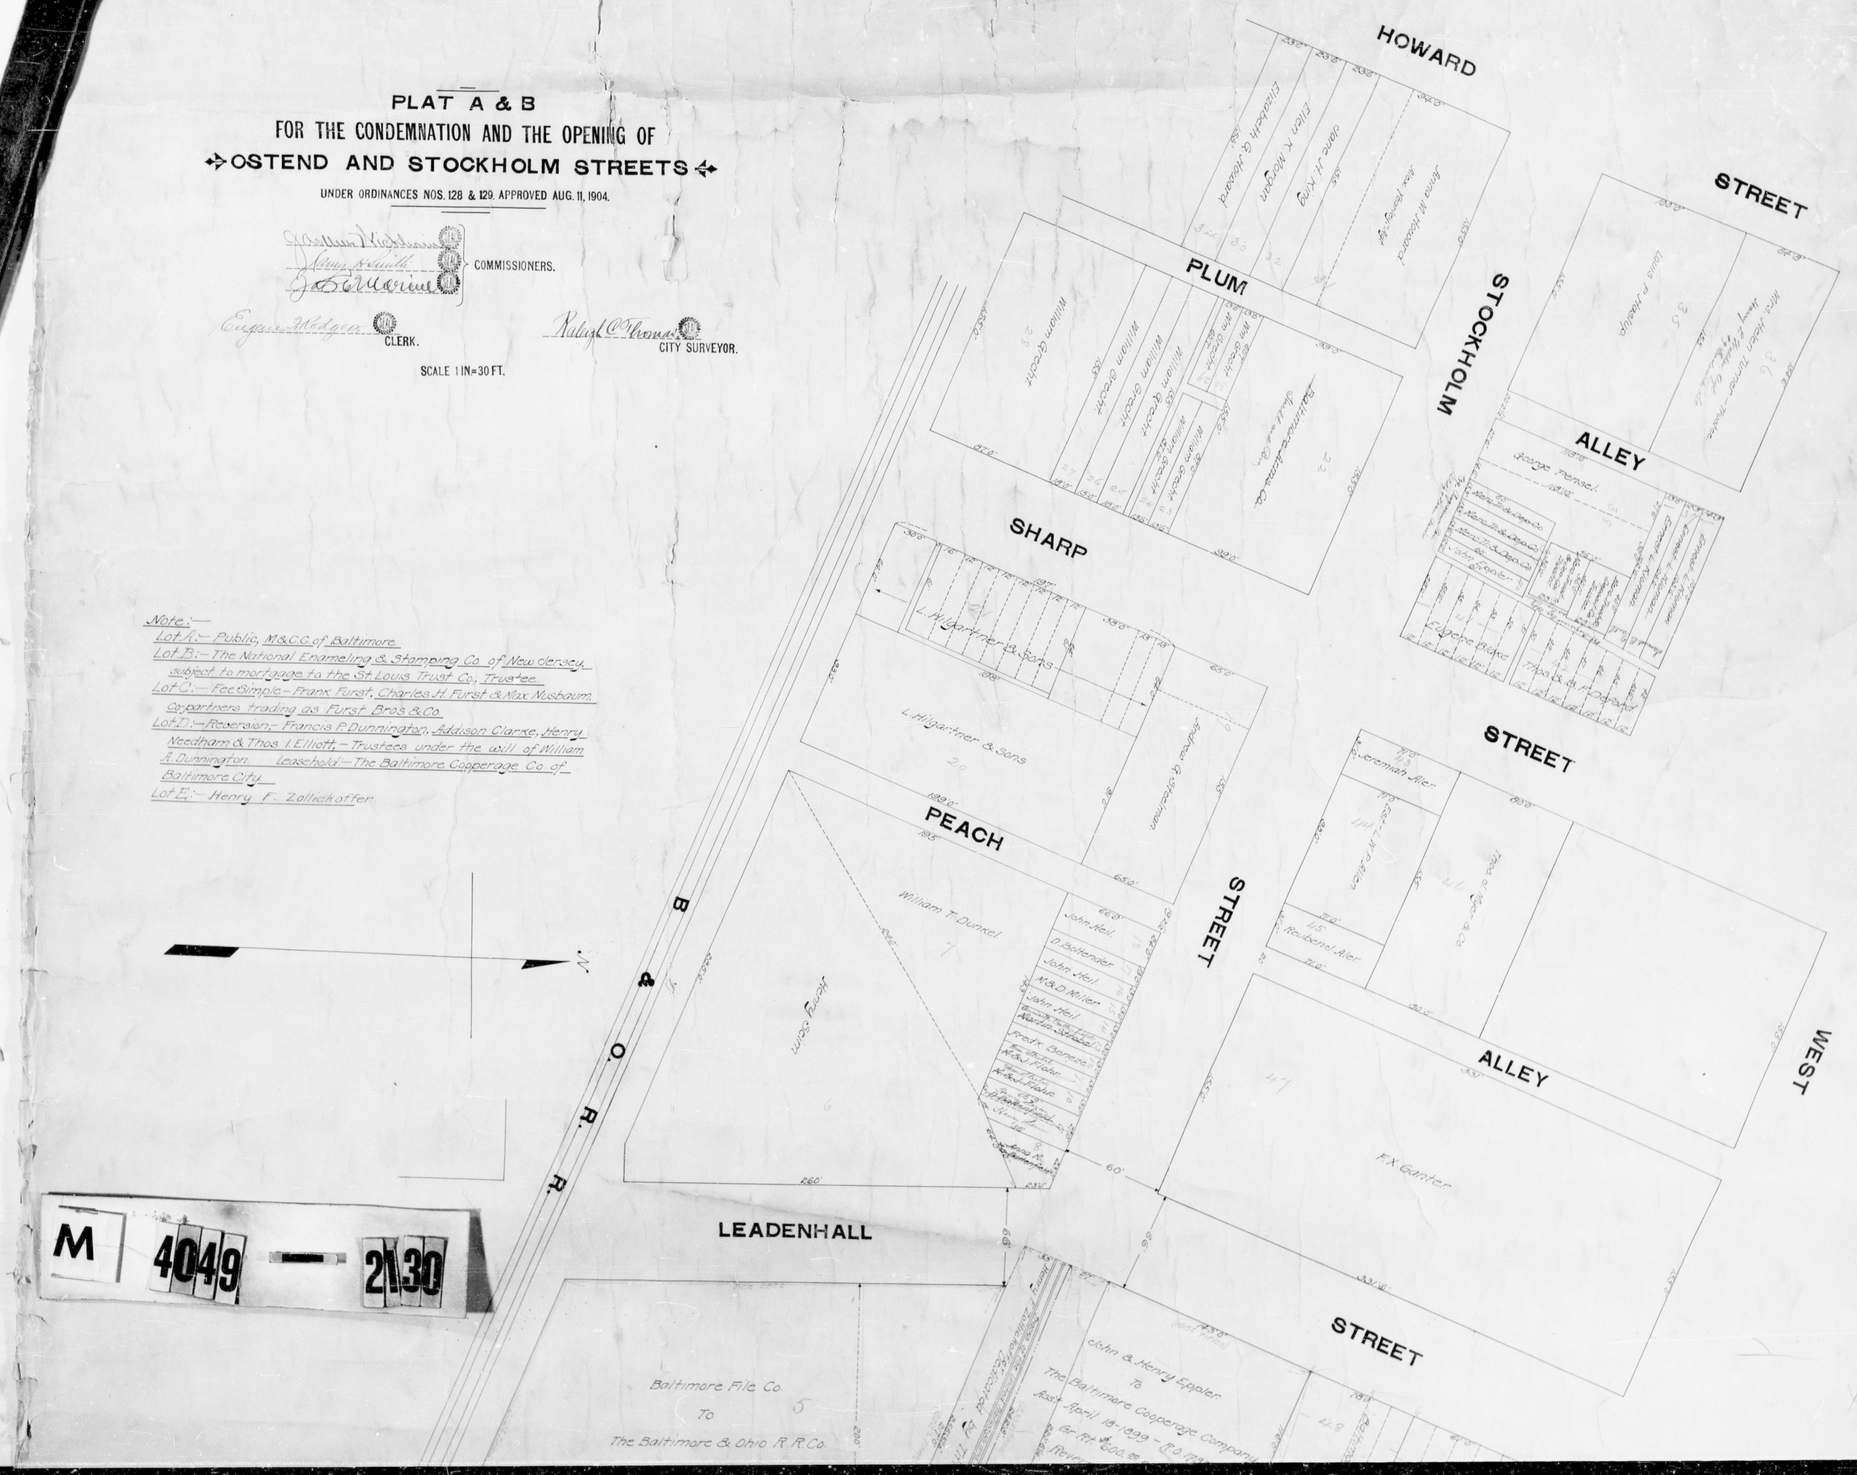

M 4049 — 2130