brg12_1_210-0558 © Baltimore City Archives

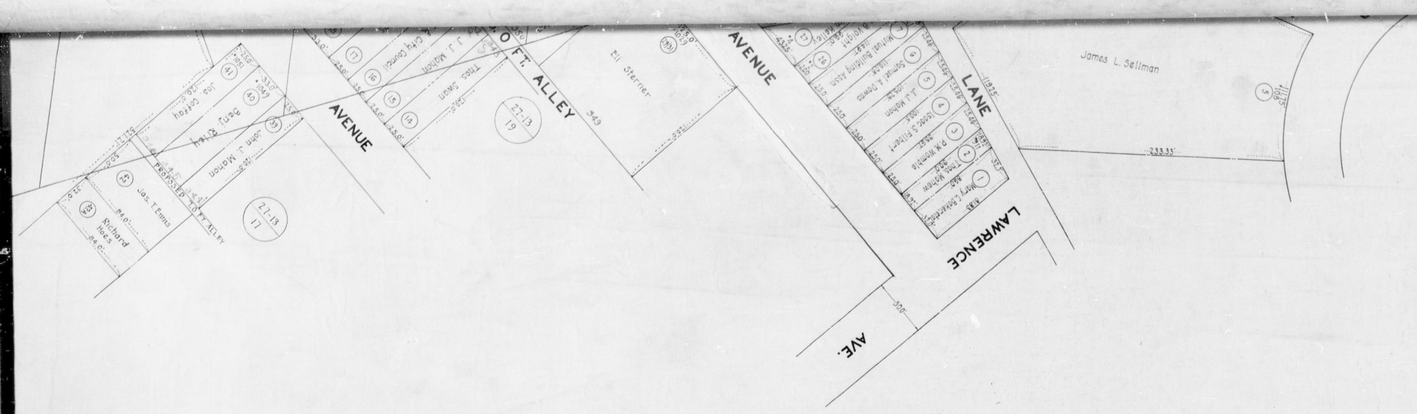

PLAT A & B

FOR THE CONDEMNATION OPENING AND WIDENING OF

COLD SPRING LANE (MELVALE AVENUE)

FROM ITS PRESENT WIDTH OF ABOUT 40 FT. TO A WIDTH VARYING FROM 60 FT. TO ABOUT 85 FT.

FROM

THE WEST SIDE OF FALLS ROAD TO THE EAST SIDE OF GREEN SPRING AVENUE

IN ACCORDANCE WITH ORDINANCE № 240.

MAYOR AND CITY COUNCIL OF BALTIMORE

APPROVED: JAN. 14, 1928.

SCALE: 1 INCH = 40 FEET.

John Rowan
R. Frank Smith
C. T. L. Gould
COMMISSIONERS.

Chas. Kreider Jr.
CLERK.

Edward Hecker 11/16/28
CITY SURVEYOR.

M 4321 — 3