brg12_1_210-0560 © Baltimore City Archives

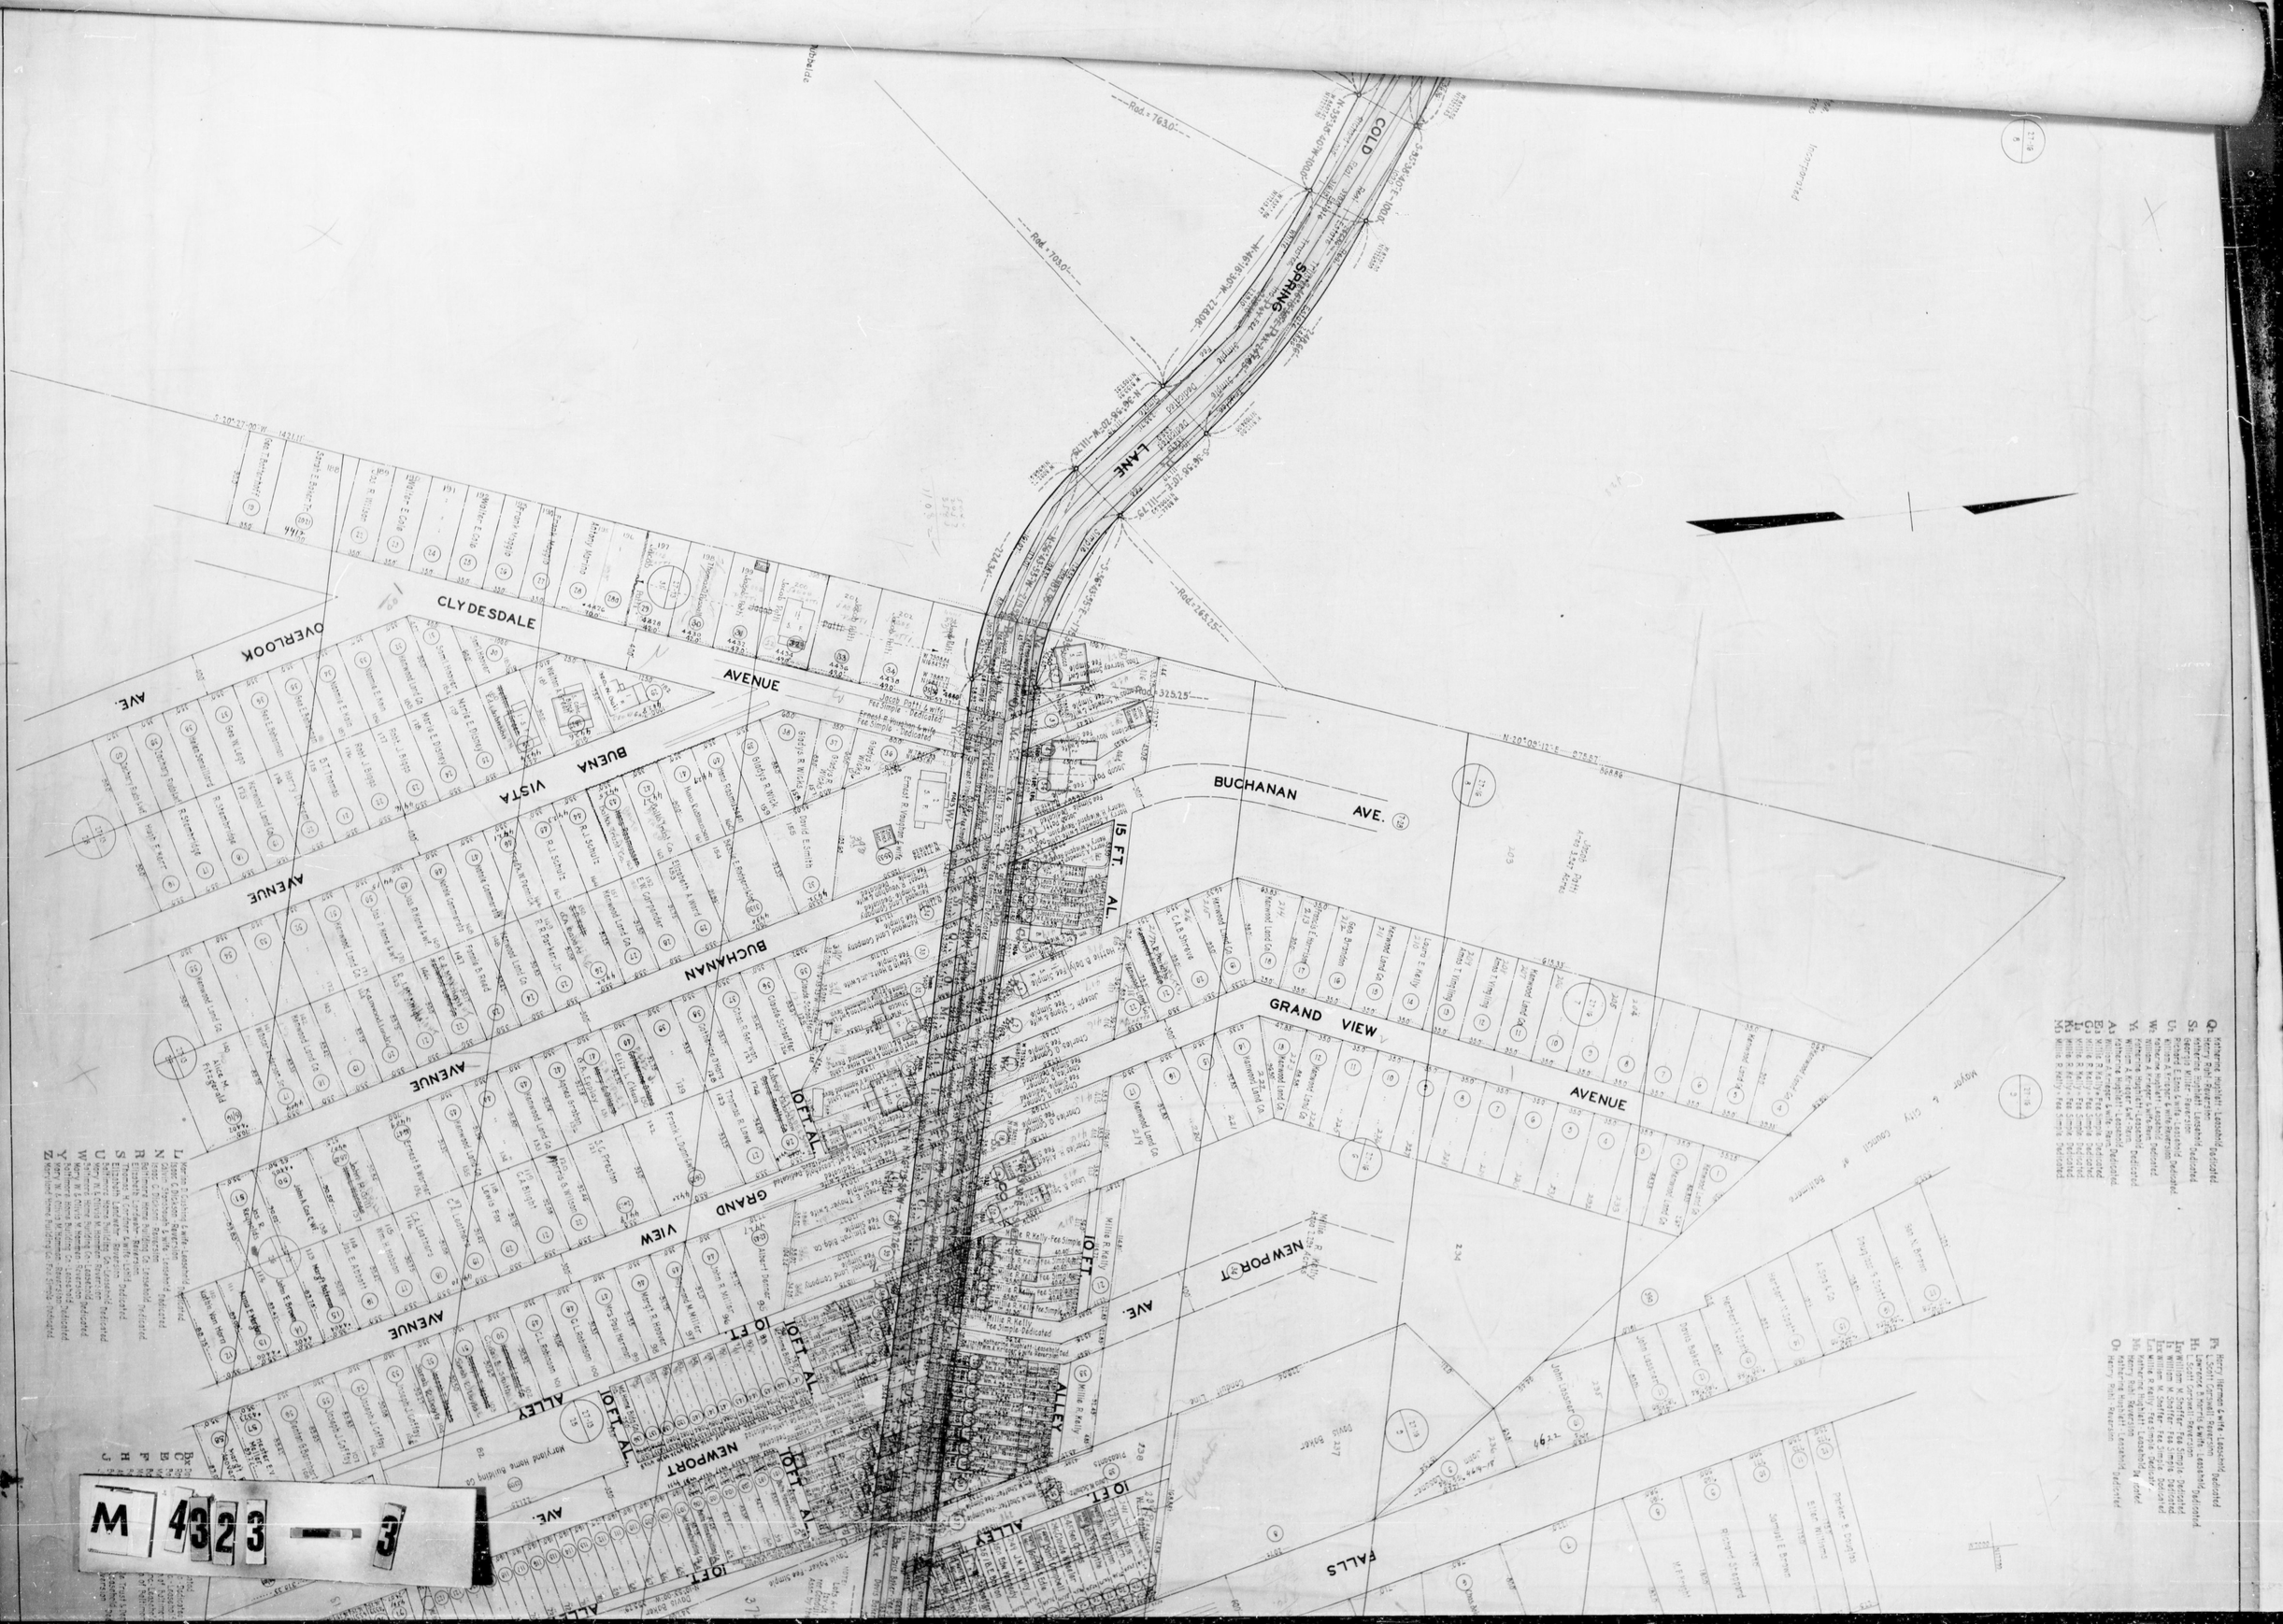
CLYDESDALE
AVENUE
OVERLOOK
AVE.
BUENA VISTA
AVENUE
BUCHANAN
AVENUE
GRAND VIEW
AVENUE
ALLEY
NEWPORT
AVE.
BUCHANAN AVE.
GRAND VIEW
AVENUE
NEWPORT
AVE.
ALLEY
FALLS
SPRING
LANE
COLD
15 FT. AL.
10 FT. AL.
10 FT.
Rad. = 763.0'
Rad. = 703.0'
Rad. = 265.25'
Rad. = 325.25'
N 20°00'12" E 275.57'
Q. Katherine Hopkins Leasehold Dedicated
R. Katherine Dorsett Leasehold Dedicated
S. Georgia Miller Reversion
T. Robert E. Ross & wife Leasehold Dedicated
U. Katherine Hopkins Leasehold
W. William & Kroger & wife Reversion
X. Katherine Hopkins Leasehold Dedicated
Y. Katherine Hopkins Leasehold Dedicated
A3. William & Kroger & wife Reversion
B3. Miller & Kelly Fee Simple Dedicated
C3. Miller & Kelly Fee Simple Dedicated
D3. Miller & Kelly Fee Simple Dedicated
E3. Miller & Kelly Fee Simple Dedicated
M3. Miller & Kelly Fee Simple Dedicated
F3. Henry Hammer & wife Leasehold Dedicated
G. Scott Gernatti Reversion
H3. Lawrence & Harris & wife Leasehold Dedicated
I3. E. Scott Gernatti Reversion
J3. William M. Shaffer Fee Simple Dedicated
K3. William M. Shaffer Fee Simple Dedicated
L3. William M. Shaffer Fee Simple Dedicated
Lee William M. Shaffer Fee Simple Dedicated
M3. Miller & Kelly Fee Simple Dedicated
N3. Henry Koh Reversion
O3. Katherine Hopkins Leasehold Dedicated
Mayor & City Council of Baltimore
Maryland Home Building Co.
Maryland Home Building Co.
Maryland Home Building Co. Leasehold Dedicated
Maryland Home Building Co. Leasehold Dedicated
Maryland Home Building Co. Leasehold Dedicated