brg12_1_211-0110 © Baltimore City Archives

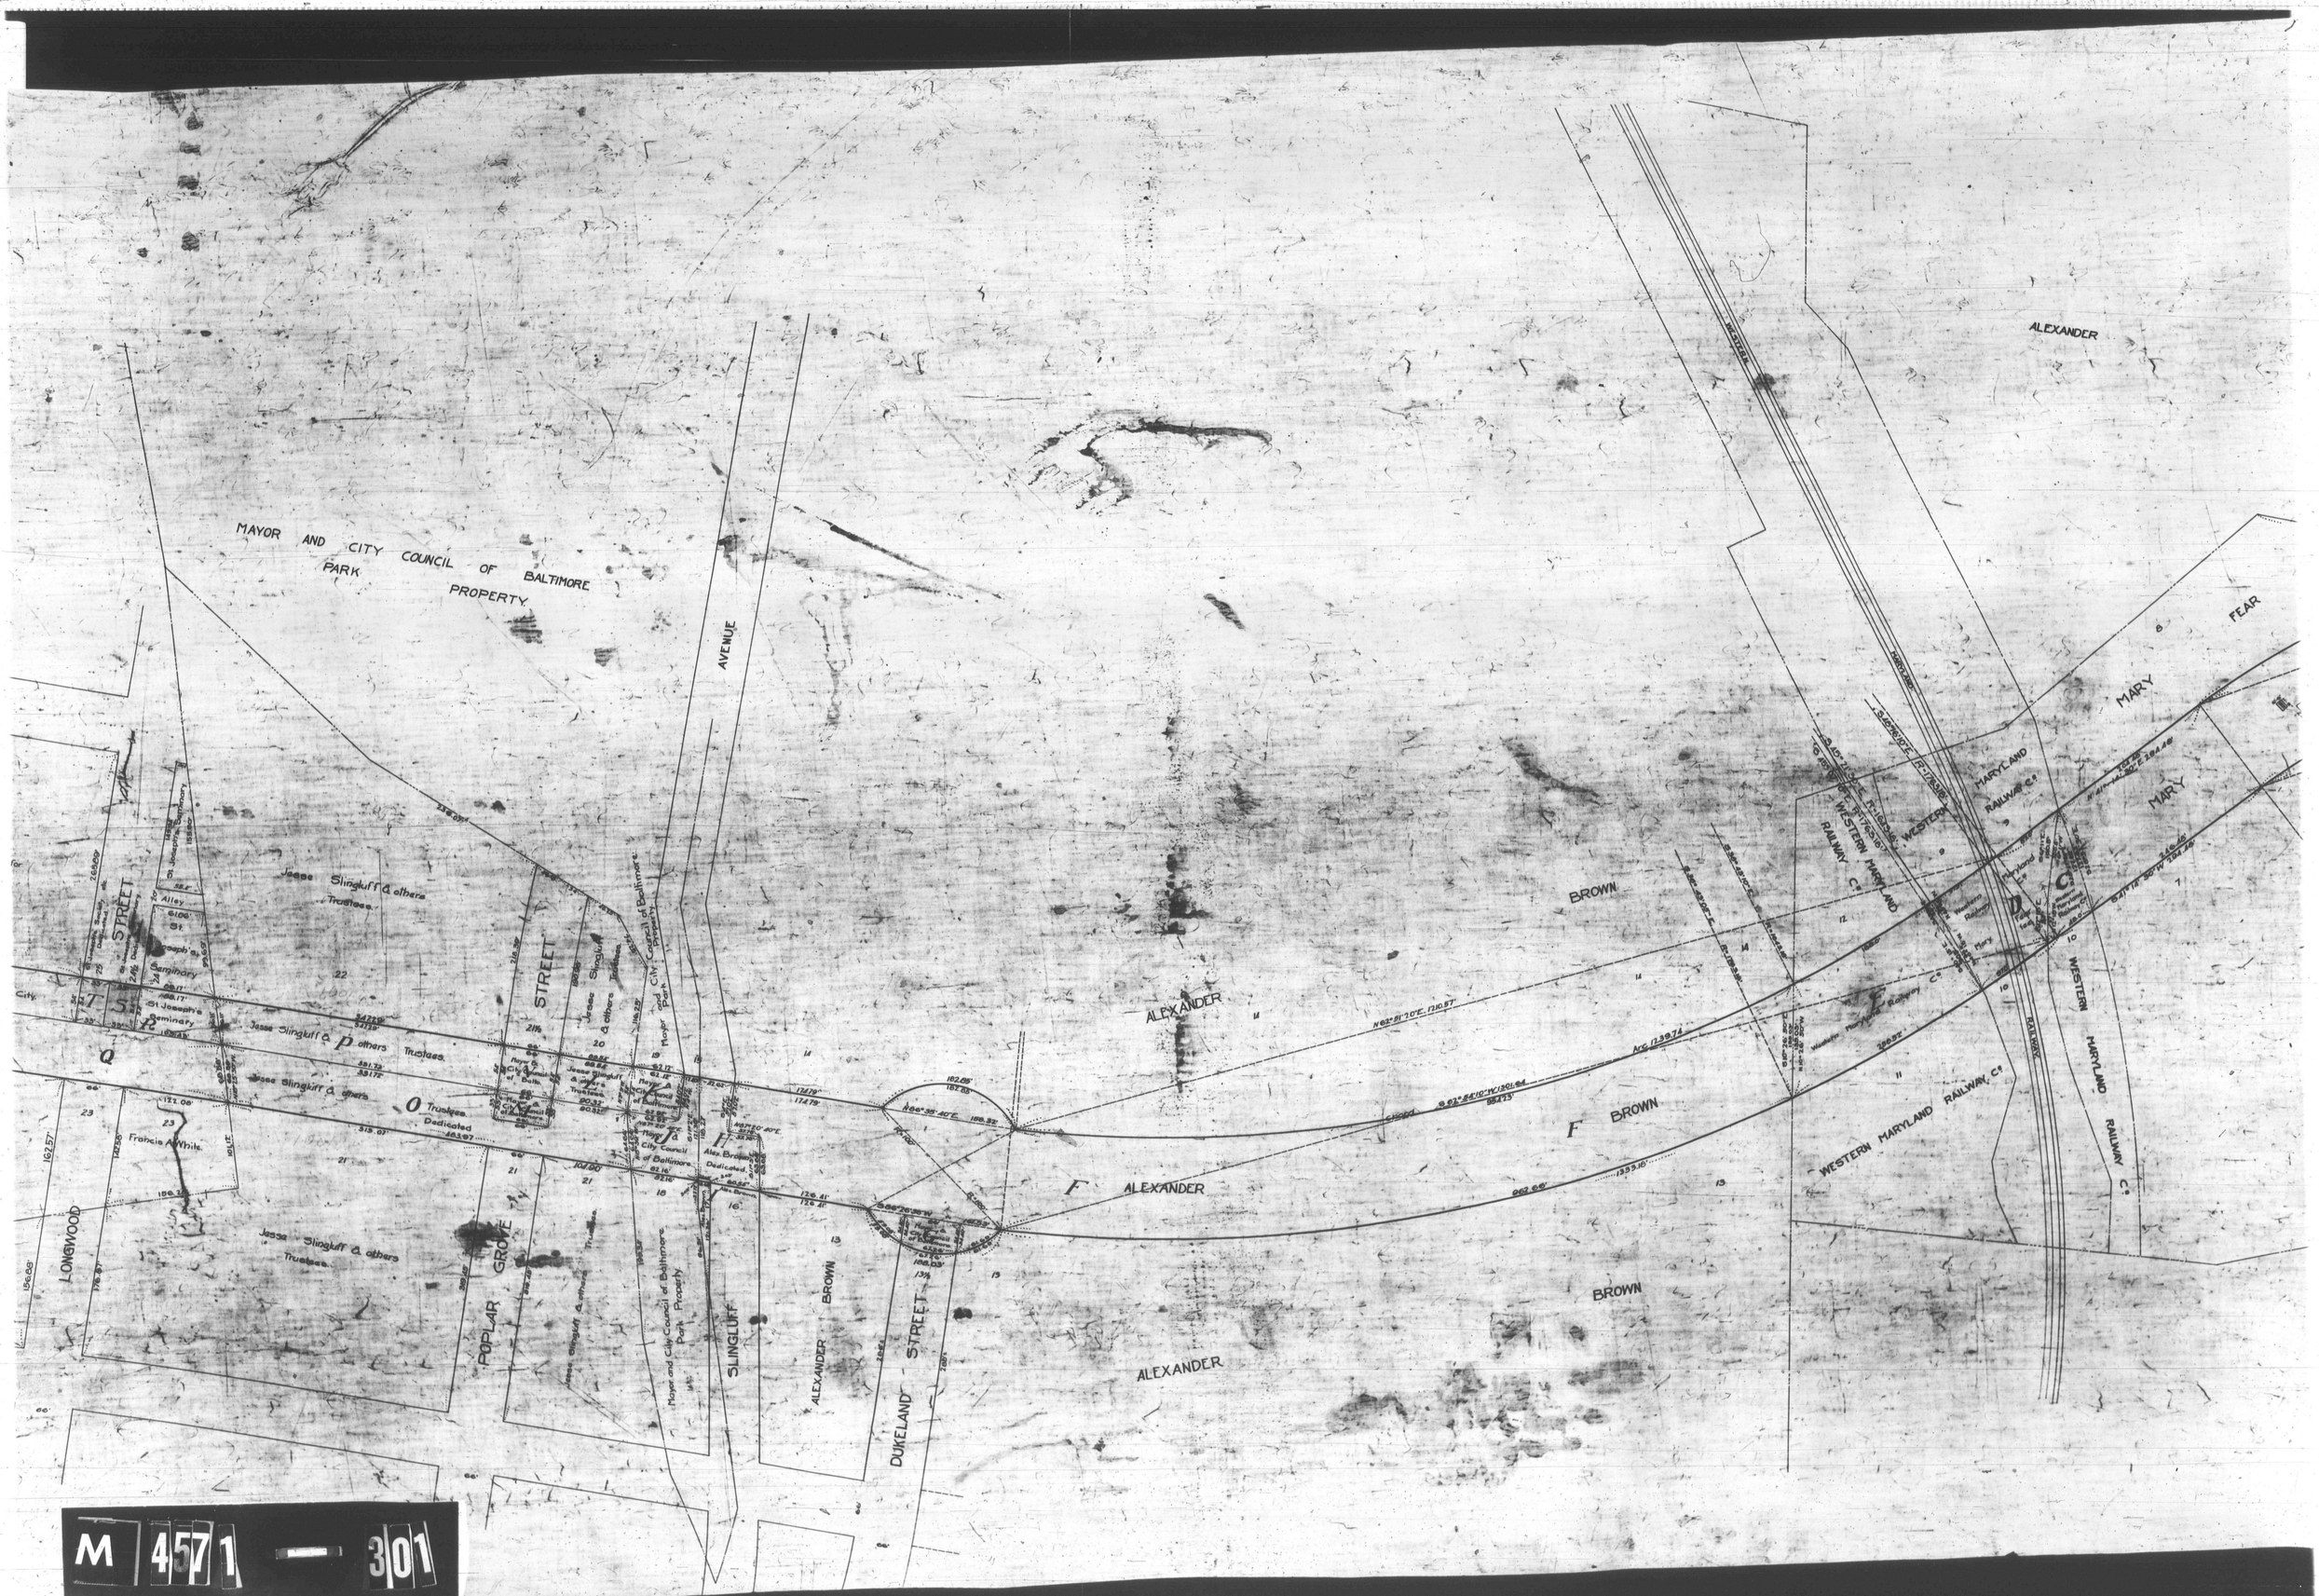
MAYOR AND CITY COUNCIL OF BALTIMORE
PARK PROPERTY
AVENUE
ALEXANDER
MARY
FEAR
BROWN
WESTERN MARYLAND RAILWAY Co
WESTERN MARYLAND RAILWAY Co
Jesse Slingluff & others Trustees
Jesse Slingluff & others Trustees
Jesse Slingluff & others Trustees
Jesse Slingluff & others Trustees
Mayor and City Council of Baltimore Park Property
Mayor and City Council of Baltimore Park Property
Alex Brown Dedicated
Dedicated
Francis A. White
St Joseph's Seminary
LONGWOOD
POPLAR GROVE
STREET
SLINGLUFF
ALEXANDER
BROWN
DUKELAND
STREET
ALEXANDER
ALEXANDER
BROWN
ALEXANDER
BROWN
WESTERN MARYLAND RAILWAY Co
RAILWAY
N 62°51'10"E (710.57')
Arc (139.74')
Chord S 62°54'10"W (130.64')
S 62°58'10"E
S 62°58'10"E
S 62°58'10"E