brg12_1_211-0131 © Baltimore City Archives

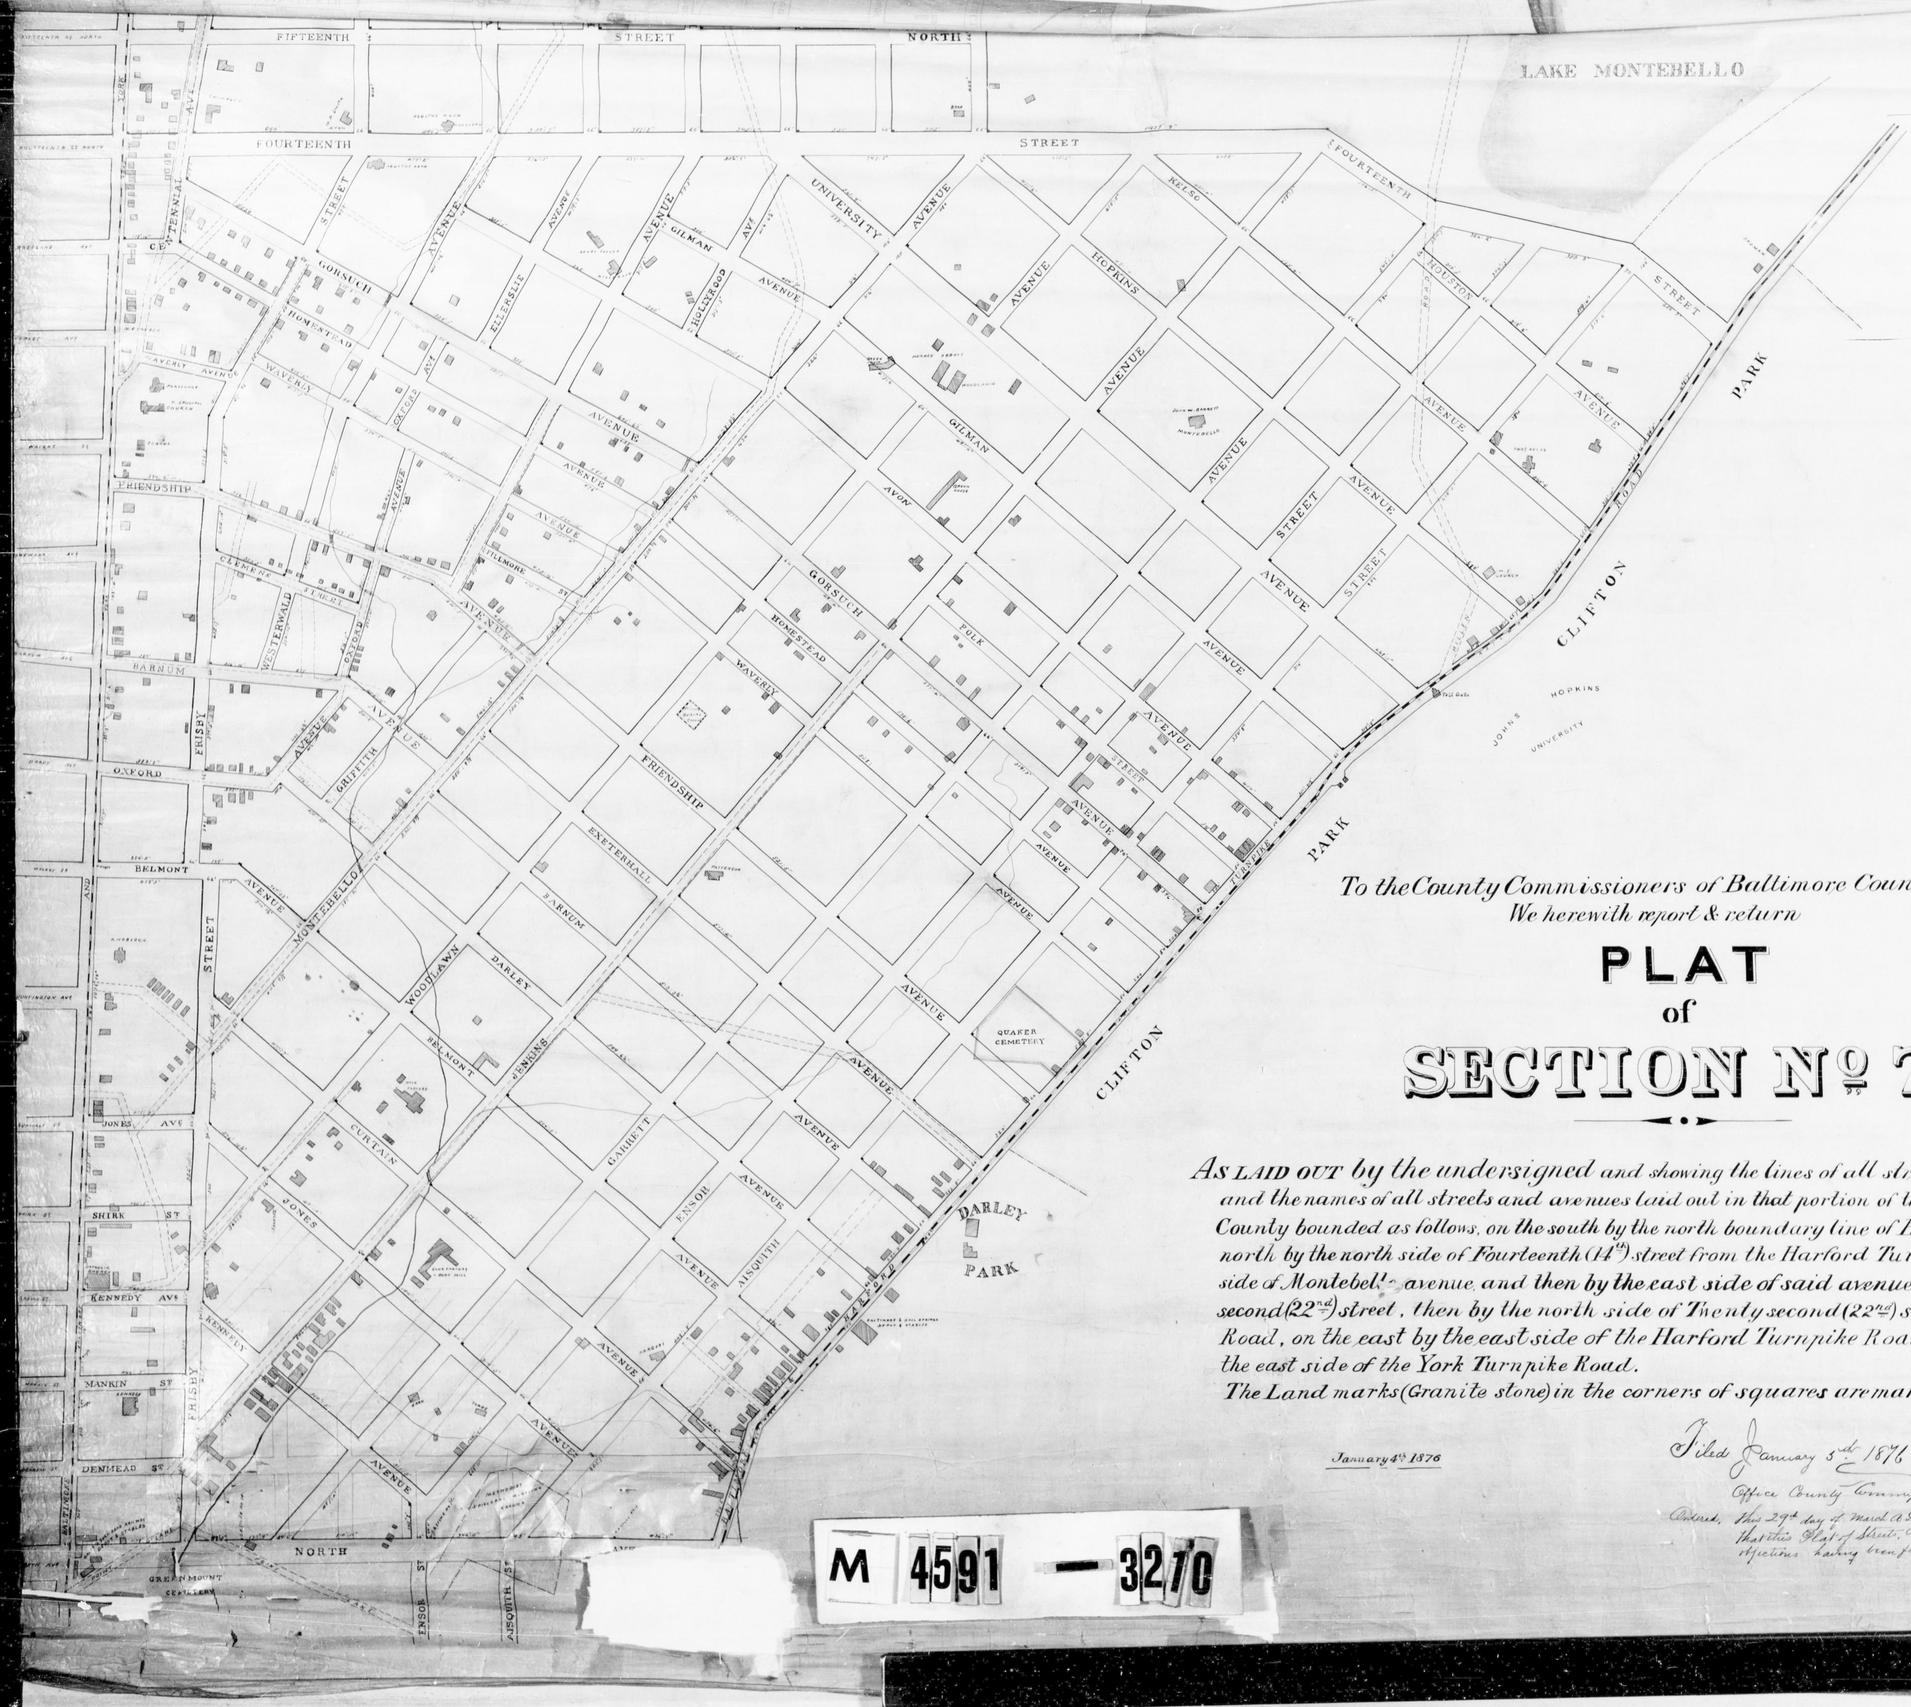

To the County Commissioners of Baltimore County
We herewith report & return

PLAT
of
SECTION No 7

As LAID OUT by the undersigned and showing the lines of all streets, avenues and squares and the names of all streets and avenues laid out in that portion of the territory of Baltimore County bounded as follows, on the south by the north boundary line of Baltimore City, on the north by the north side of Fourteenth (14th) street from the Harford Turnpike Road to the East side of Montebello avenue, and then by the east side of said avenue to the north side of Twenty second (22nd) street, then by the north side of Twenty second (22nd) street to the York Turnpike Road, on the east by the east side of the Harford Turnpike Road, and on the west by the east side of the York Turnpike Road.

The Land marks (Granite stone) in the corners of squares are marked thus

January 4th 1876

Filed January 5th 1876

Wm H Shipley
Geo H Carman
Contractors

Office County Commissioners for Balto County

Ordered, this 29th day of March A.D. 1876 by the County Commissioners of Baltimore County that this Plat of Street, Avenues, & Squares known as section No 7 (the objections having been filed thereto) is hereby Rejected. The Engineer

Isaac Cronthan Jr
Robert H Cooke
Thomas Hawkins
County Commissioners for Baltimore County

M 4591 — 3270