brg12_1_211-0133 © Baltimore City Archives

Commissioners of Baltimore County

herewith report and return

# PLAT
of
# ECTION No. 10

the Undersigned and showing the lines of all Streets Avenues
out in that portion of the territory of Baltimore County
s; on the south by the north boundary line of Baltimore
nd east by Druid Hill Park, on the east by the west side
entral Railway, and on the west by the west side of the
ike Road; The land marks (Granite stone) in the corners
rked thus L

9th 1875

Wm H Shipley
Geo H Carman
Contractors

SCALE
200 FEET TO ONE INCH

Filed Nov 29 1875

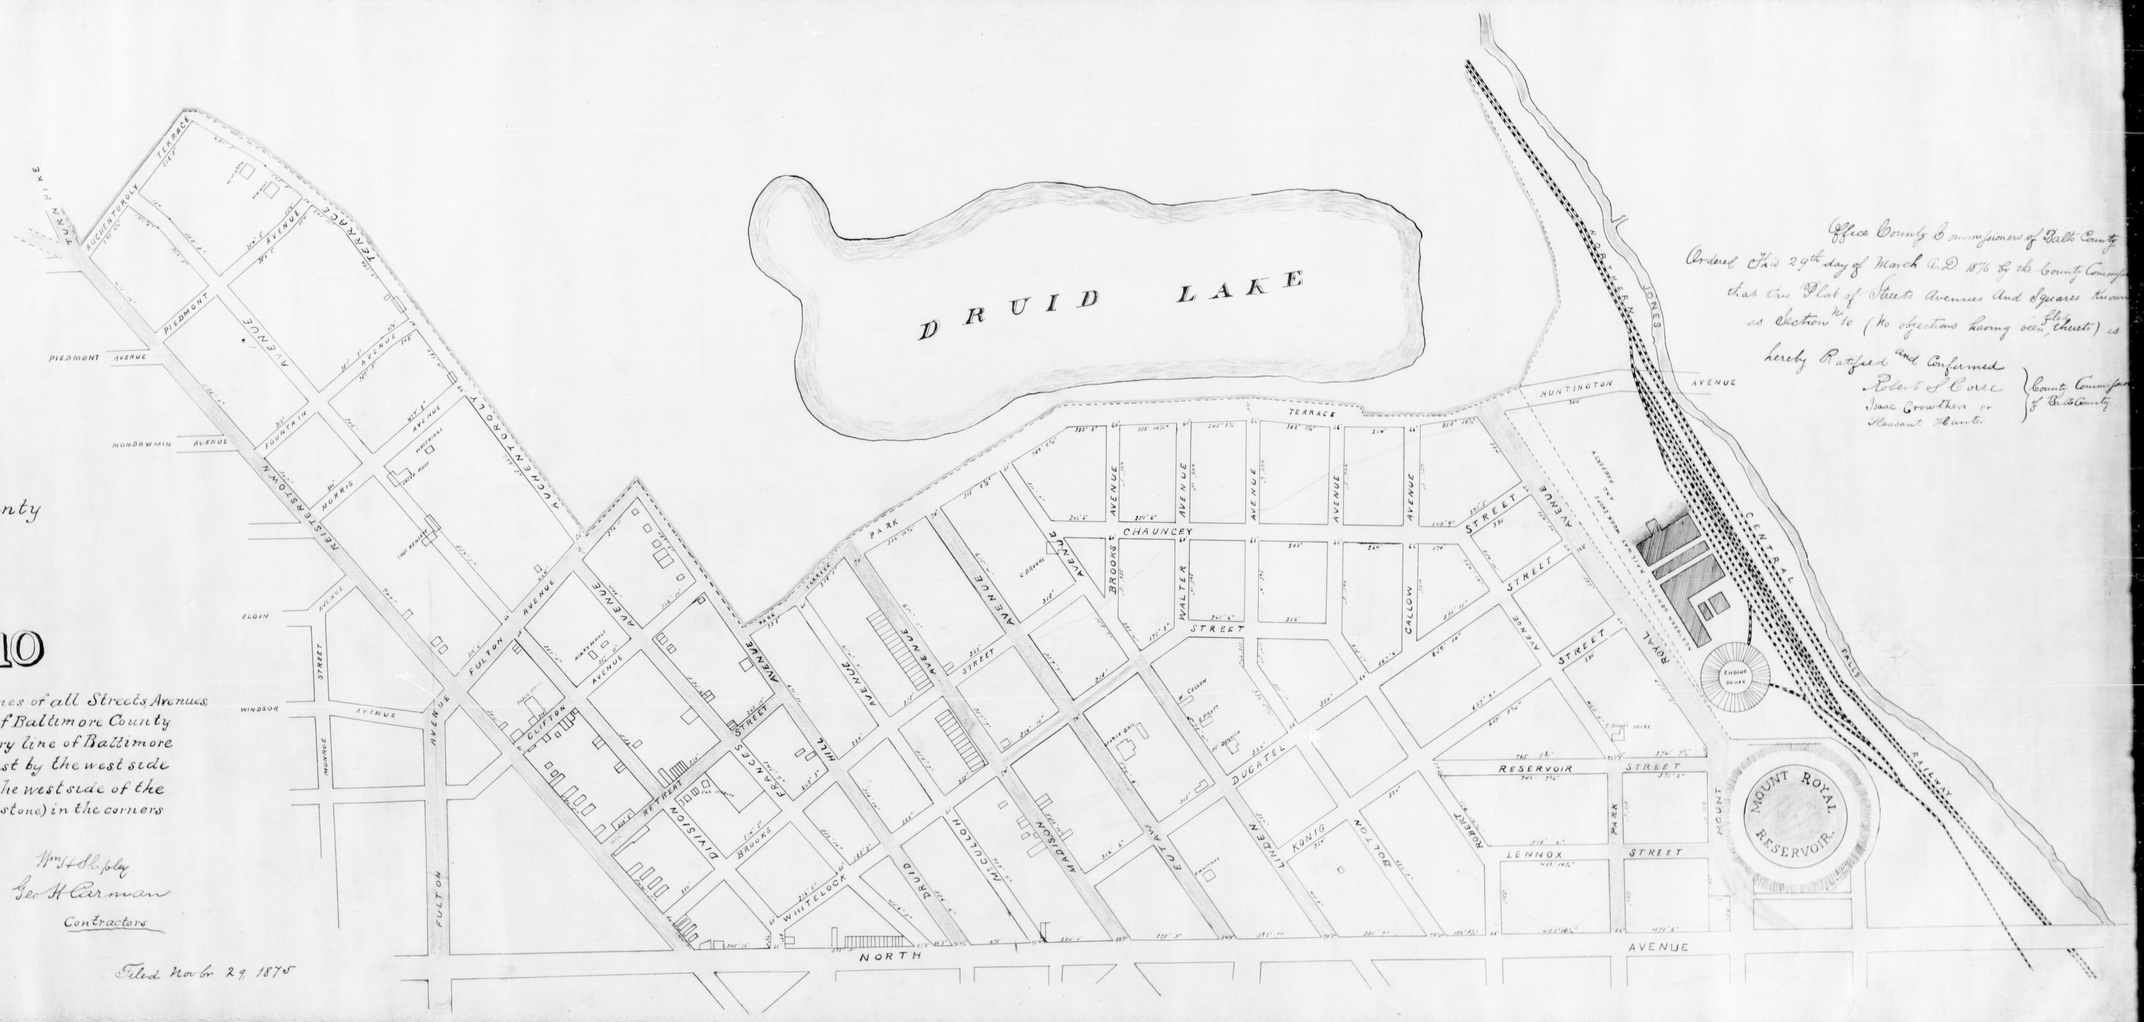


Office County Commissioners of Baltimore County
Ordered This 29th day of March A.D. 1876 by the County Commissioners that this Plat of Streets Avenues and Squares known as Section No 10 (no objections having been filed thereto) is hereby Ratified and Confirmed
Robert J Cose
Isaac Crowther
Pleasant Hunter
} County Commissioners of Baltimore County

M 4593 — 3210