brg12_1_211-0138 © Baltimore City Archives

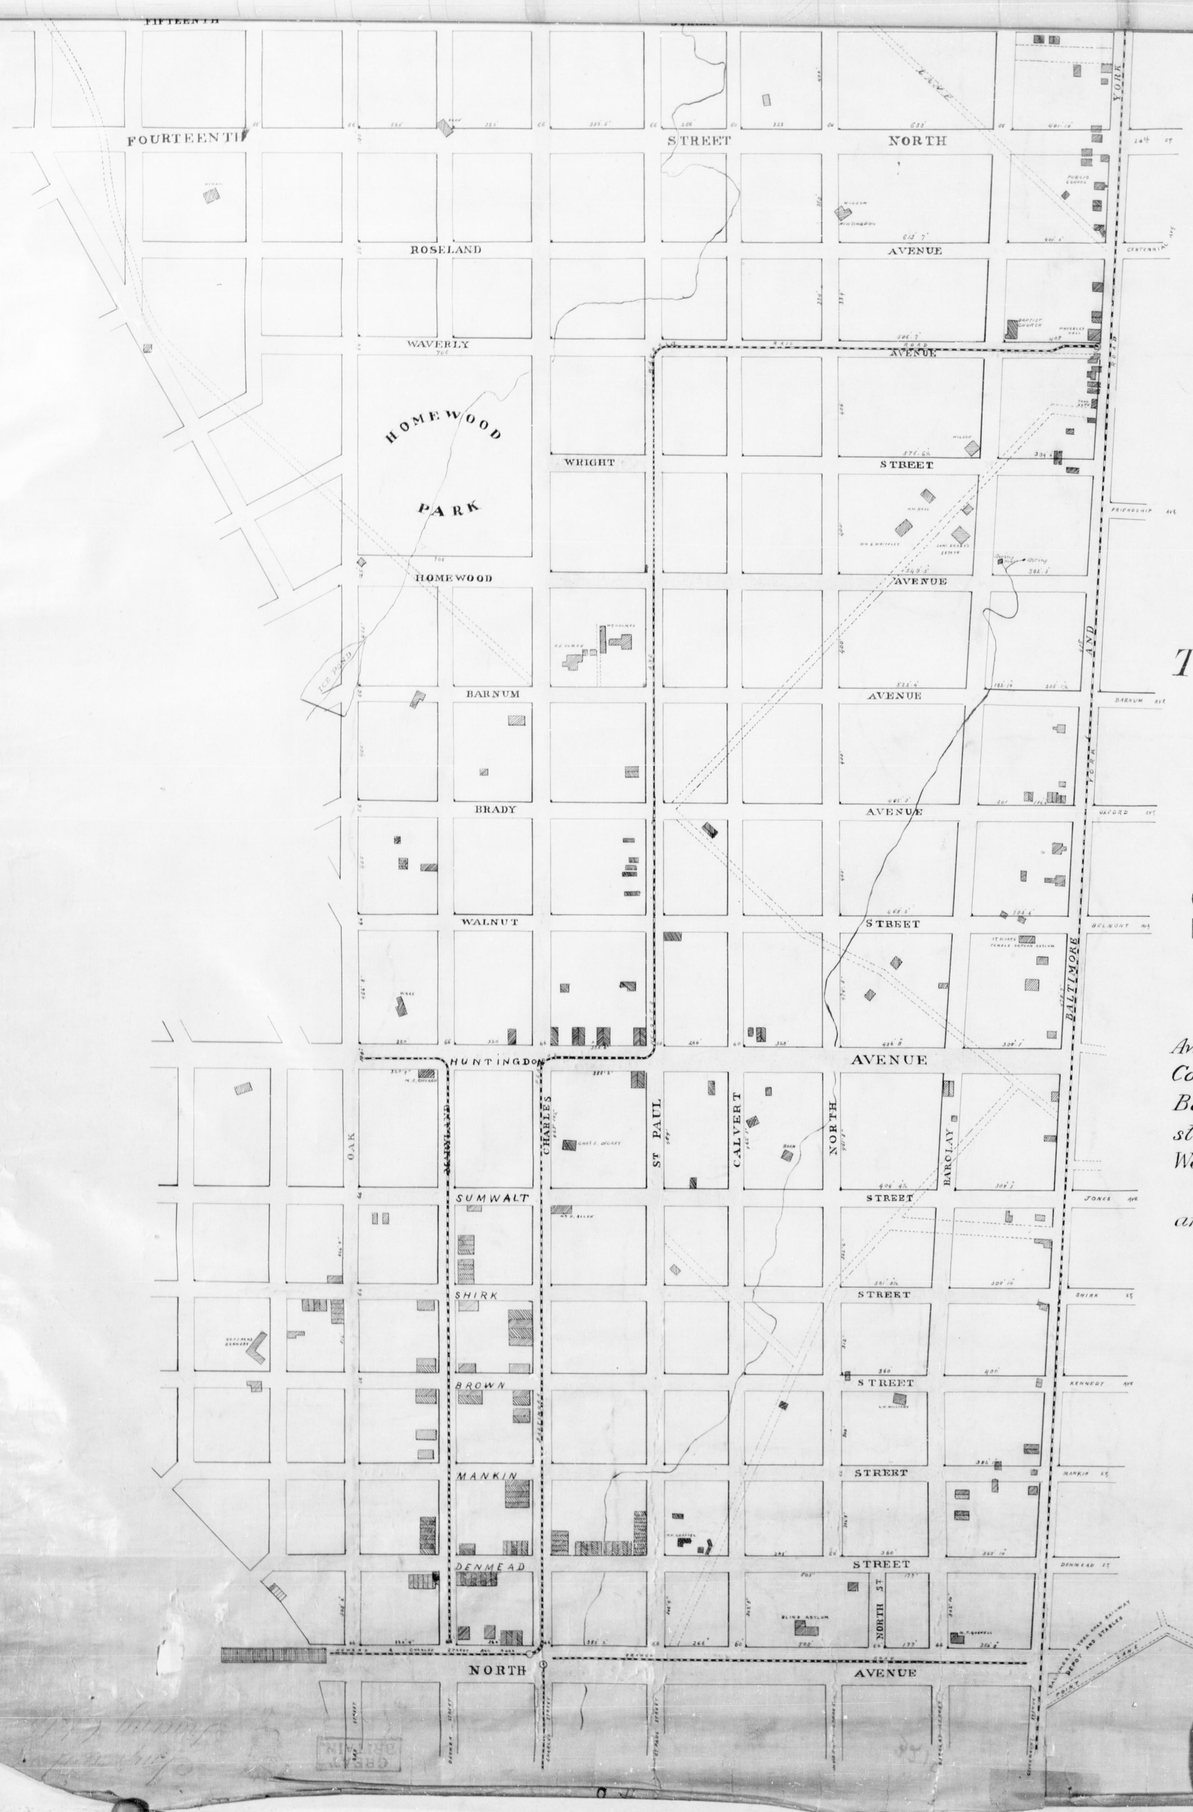

SCALE 200 FEET TO ONE INCH

To the County Commissioners of Baltimore County
We herewith report and return

PLAT of SECTION No 8

As laid out by the undersigned and showing the lines of all Streets Avenues and Squares laid out in that portion of the territory of Baltimore County bounded as follows On the south by the north boundary line of Baltimore City On the North by the north side of Twenty second (22nd) street On the East by the east side of the York Turnpike road and on the West by the west side of Oak street.

The Land marks (Granite stone) in the corners of the Squares are marked thus ⊥

January 4th 1876

Wm H Shipley
Geo H Carman
Contractors

Filed January 5th 1876
Office County Commissioners for Balto County.
Ordered This 29th day of March 1876 by the County Commissioners of Baltimore County that the Plat of Streets Avenues and Squares known as Section No 8. (No objections having been filed thereto) is hereby Ratified and Confirmed.

Robert S Cone
Isaac Crawthers on
Pleasant Hunter
} County Commissioners of Baltimore County

M 4598 — 3210