brg12_1_211-0254 © Baltimore City Archives

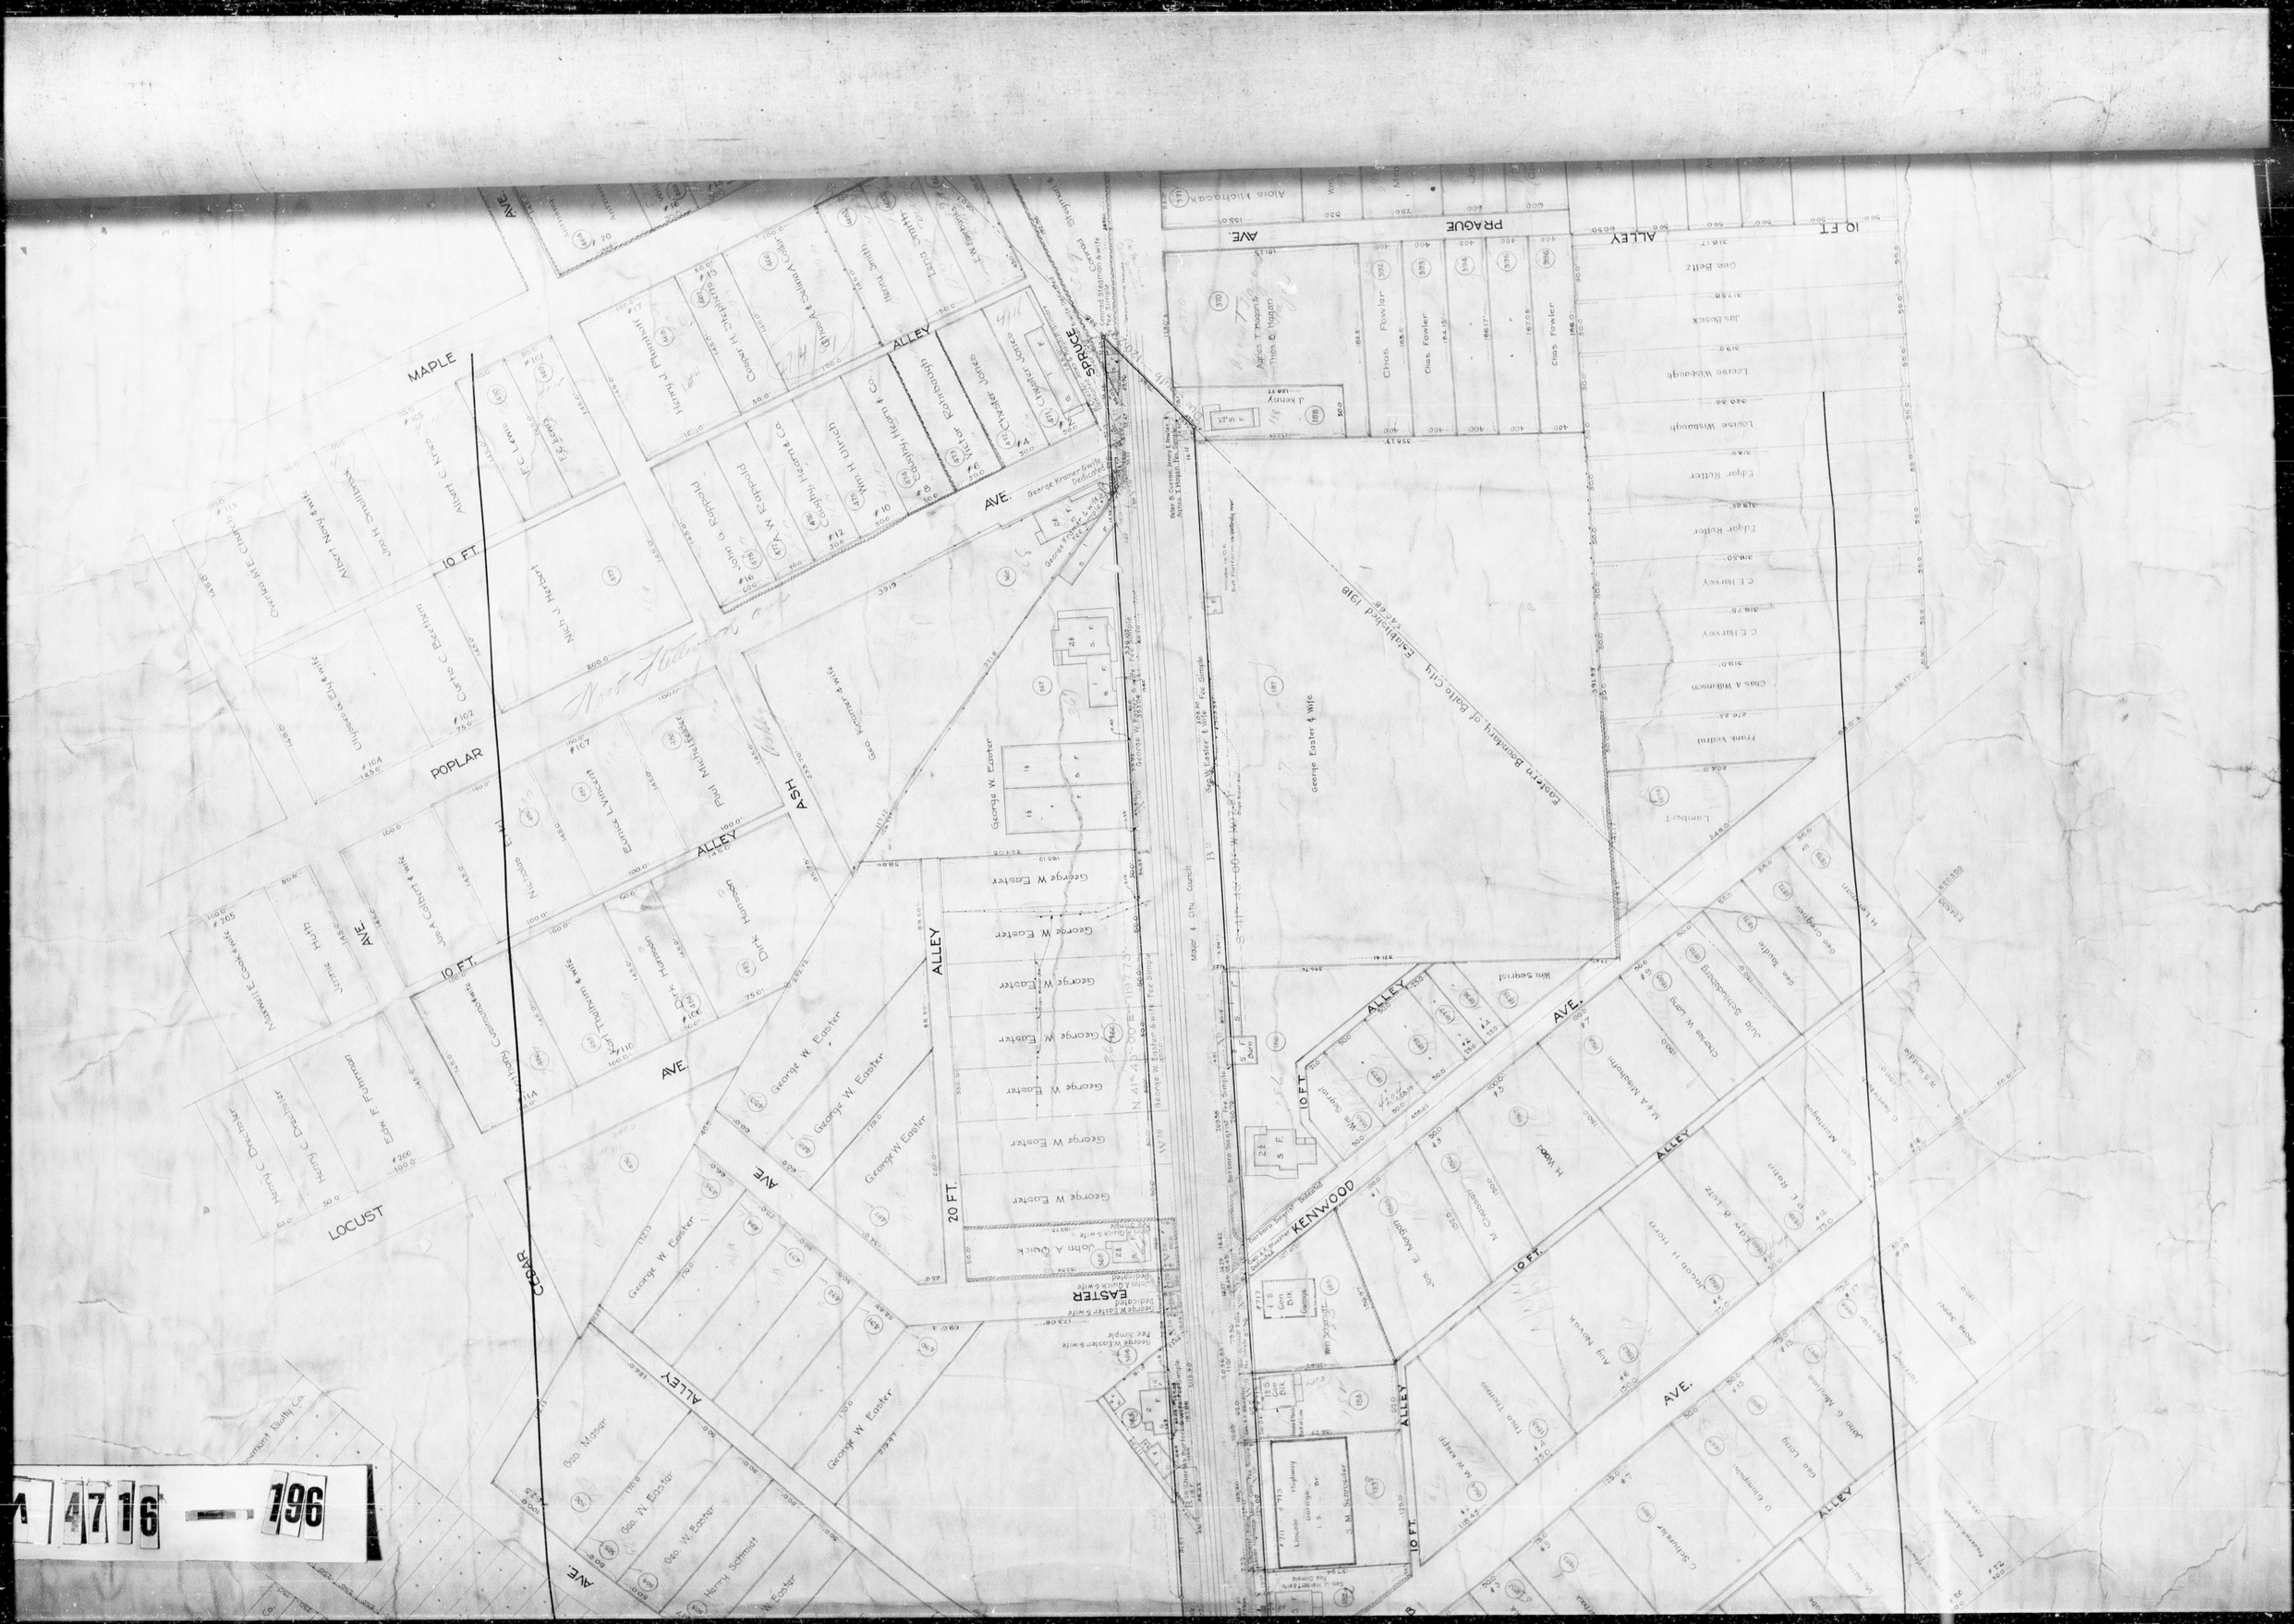
MAPLE
POPLAR
LOCUST
ASH
AVE.
ALLEY
10 FT.
20 FT.
EASTER
KENWOOD
PRAGUE
SPRUCE
CEDAR
Eastern Boulevard of Baltimore City
George W. Easter
Chas. Fowler
Geo. Baltz
Louise Weedough
Louise Wisbough
Edgar Rutter
C. E. Harvey
Chas. A. Wilkinson
Frank Vedral
Lambert
Geo. Kramer & Wife
Geo. Mosser
Harry Schmidt
Dirk Hanson
Paul Michalewicz
Harry C. Detwiler
Alfred Nevy & Wife
Chas. Schmeckenberg
Wm. Segrist
Geo. Mempher
Geo. Long
Geo. Campbell
Geo. Baetke
Geo. Coughlan
Geo. Mosser
Wm. Wire
Geo. W. Easter
Harry Schmidt
Wm. Easter
Ag Novak
True Thomas
M. W. Knapp
Chas. W. Long
Jno. Schmeckenberg
Jno. G. McKinnon
Jno. E. Moorman
M. Cloverson
H. Wood
M. & A. Nisenthal
Jno. Schmidt
Jacob H. Horn
E. E. Rohn
Wm. Segrist
Lincoln Highway Garage
S. M. Schneider
Bar
Geo. Mosser
Wm. Wire
Geo. W. Easter
Harry Schmidt
Wm. Easter
Dirk Hanson
Paul Michalewicz
Eunice Levicent
Nicholas
Geo. A. Cliver & Wife
Uriah Smith
Henry Smith
Henry J. Flowhart
Cooper H. Shipley
Geo. A. Sullivan & Collin
Victor Rothbough
Geo. Kramer & Wife
Geo. W. Easter
Geo. W. Easter
Geo. W. Easter