brg12_1_211-0280 © Baltimore City Archives

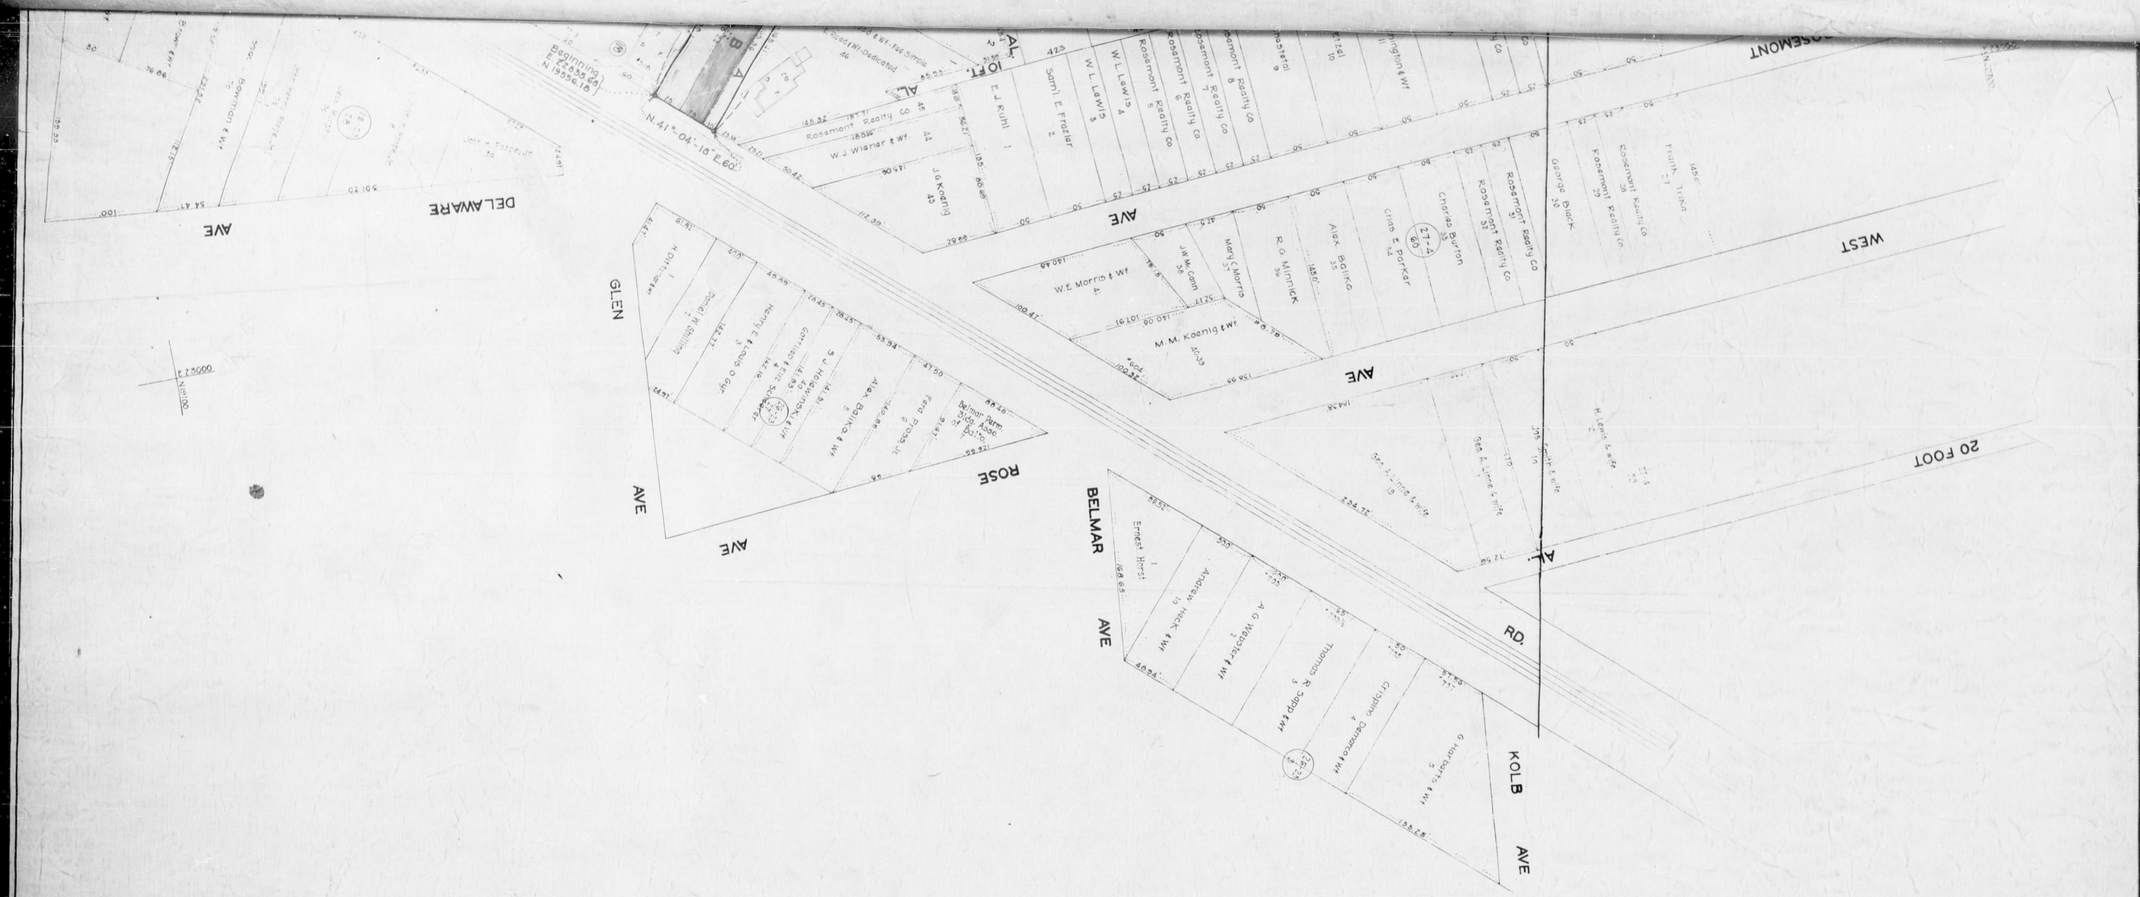


PLAT A&B

FOR THE CONDEMNATION OPENING WIDENING AND GRADING OF

# GLENMORE AVENUE

FROM

NORTHWEST SIDE OF BELAIR RD. TO

SOUTHEAST SIDE OF HARFORD RD.

IN ACCORDANCE WITH ORDINANCE Nº 693

APPROVED JUNE 1, 1926.

SCALE: 1 INCH = 40 FEET.

DESCRIPTION VERIFIED
James C. Hunt
W. H. Lewis 4/11/28
CHIEF, PROPERTY LOCATION DIVISION
BUREAU OF PARKS & PUBLIC

John H. Robinette
J. H. Grahm
COMMISSIONERS

Chas. Kreuder
CLERK

Edward J. Hecker
CITY SURVEYOR

M 4743 — 42