brg12_1_211-0288 © Baltimore City Archives

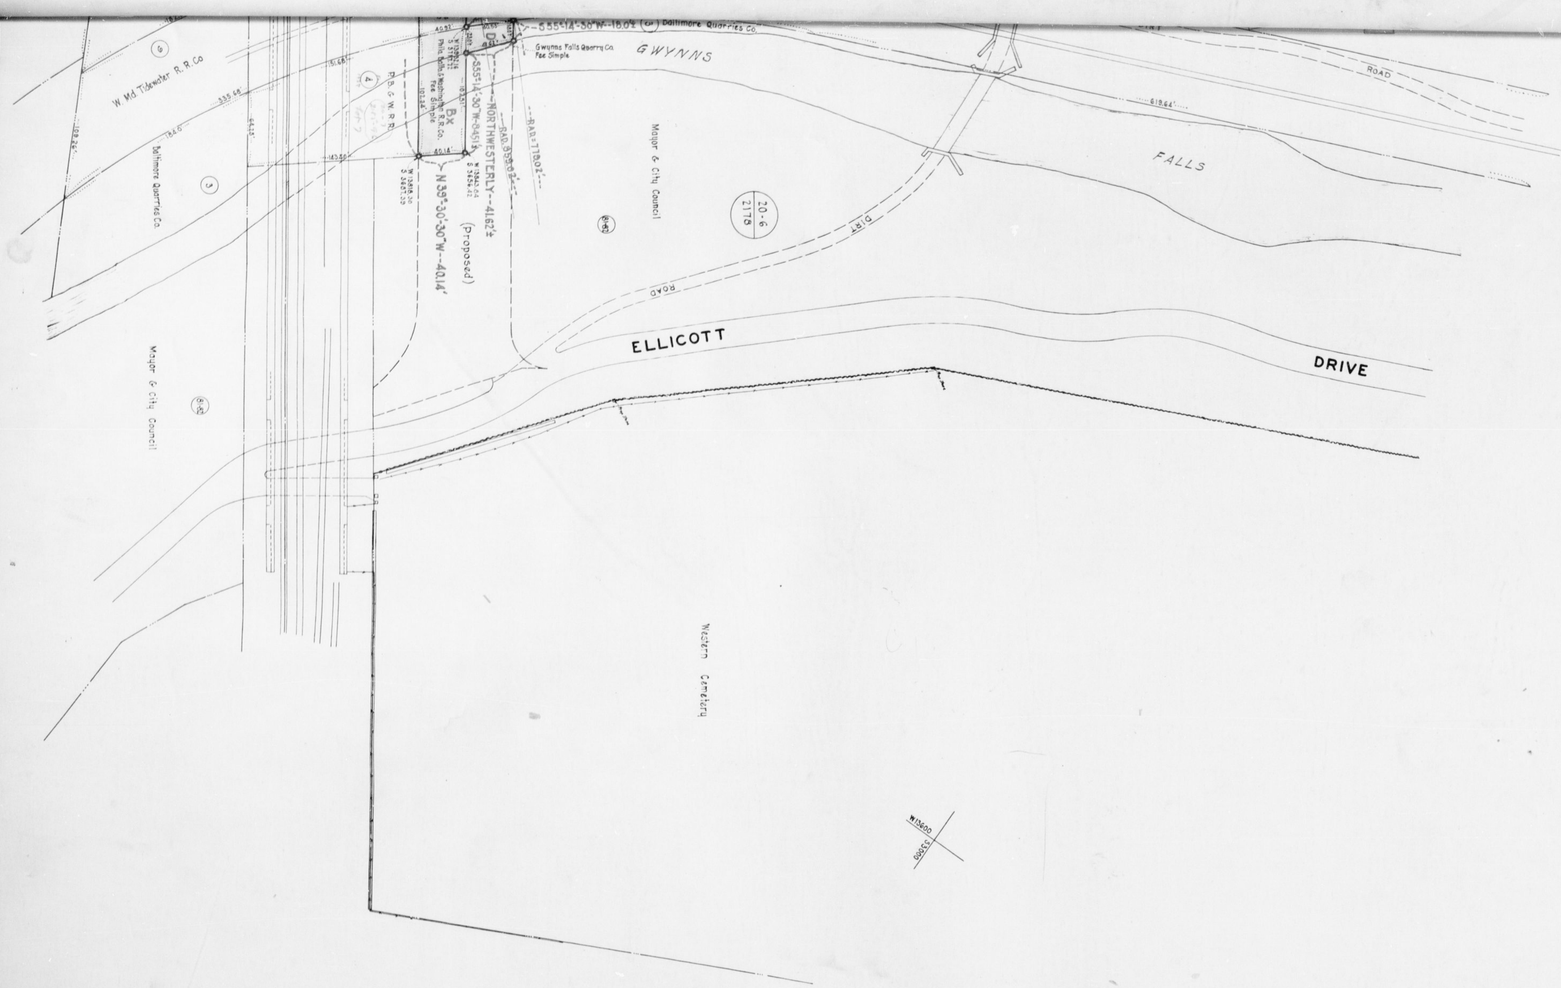

PLAT A&B

FOR THE CONDEMNATION AND OPENING OF

BALTIMORE STREET

800 FEET WIDE

FROM

A POINT 465 FEET, MORE OR LESS, NORTHEAST OF MT. OLIVET LANE TO
A POINT 100 FEET, MORE OR LESS, NORTHEAST OF THE RIGHT OF WAY
OF THE WESTERN MARYLAND TIDEWATER RAILROAD

IN ACCORDANCE WITH ORDINANCE NO. 1162.
MAYOR AND CITY COUNCIL OF BALTIMORE
APPROVED: NOVEMBER 22, 1930.
SCALE: 1 INCH = 40 FEET.

COMMISSIONERS.

CLERK.

Edward J. Flecker
CITY SURVEYOR.

M 4750 — 3H