brg12_1_211-0340 © Baltimore City Archives

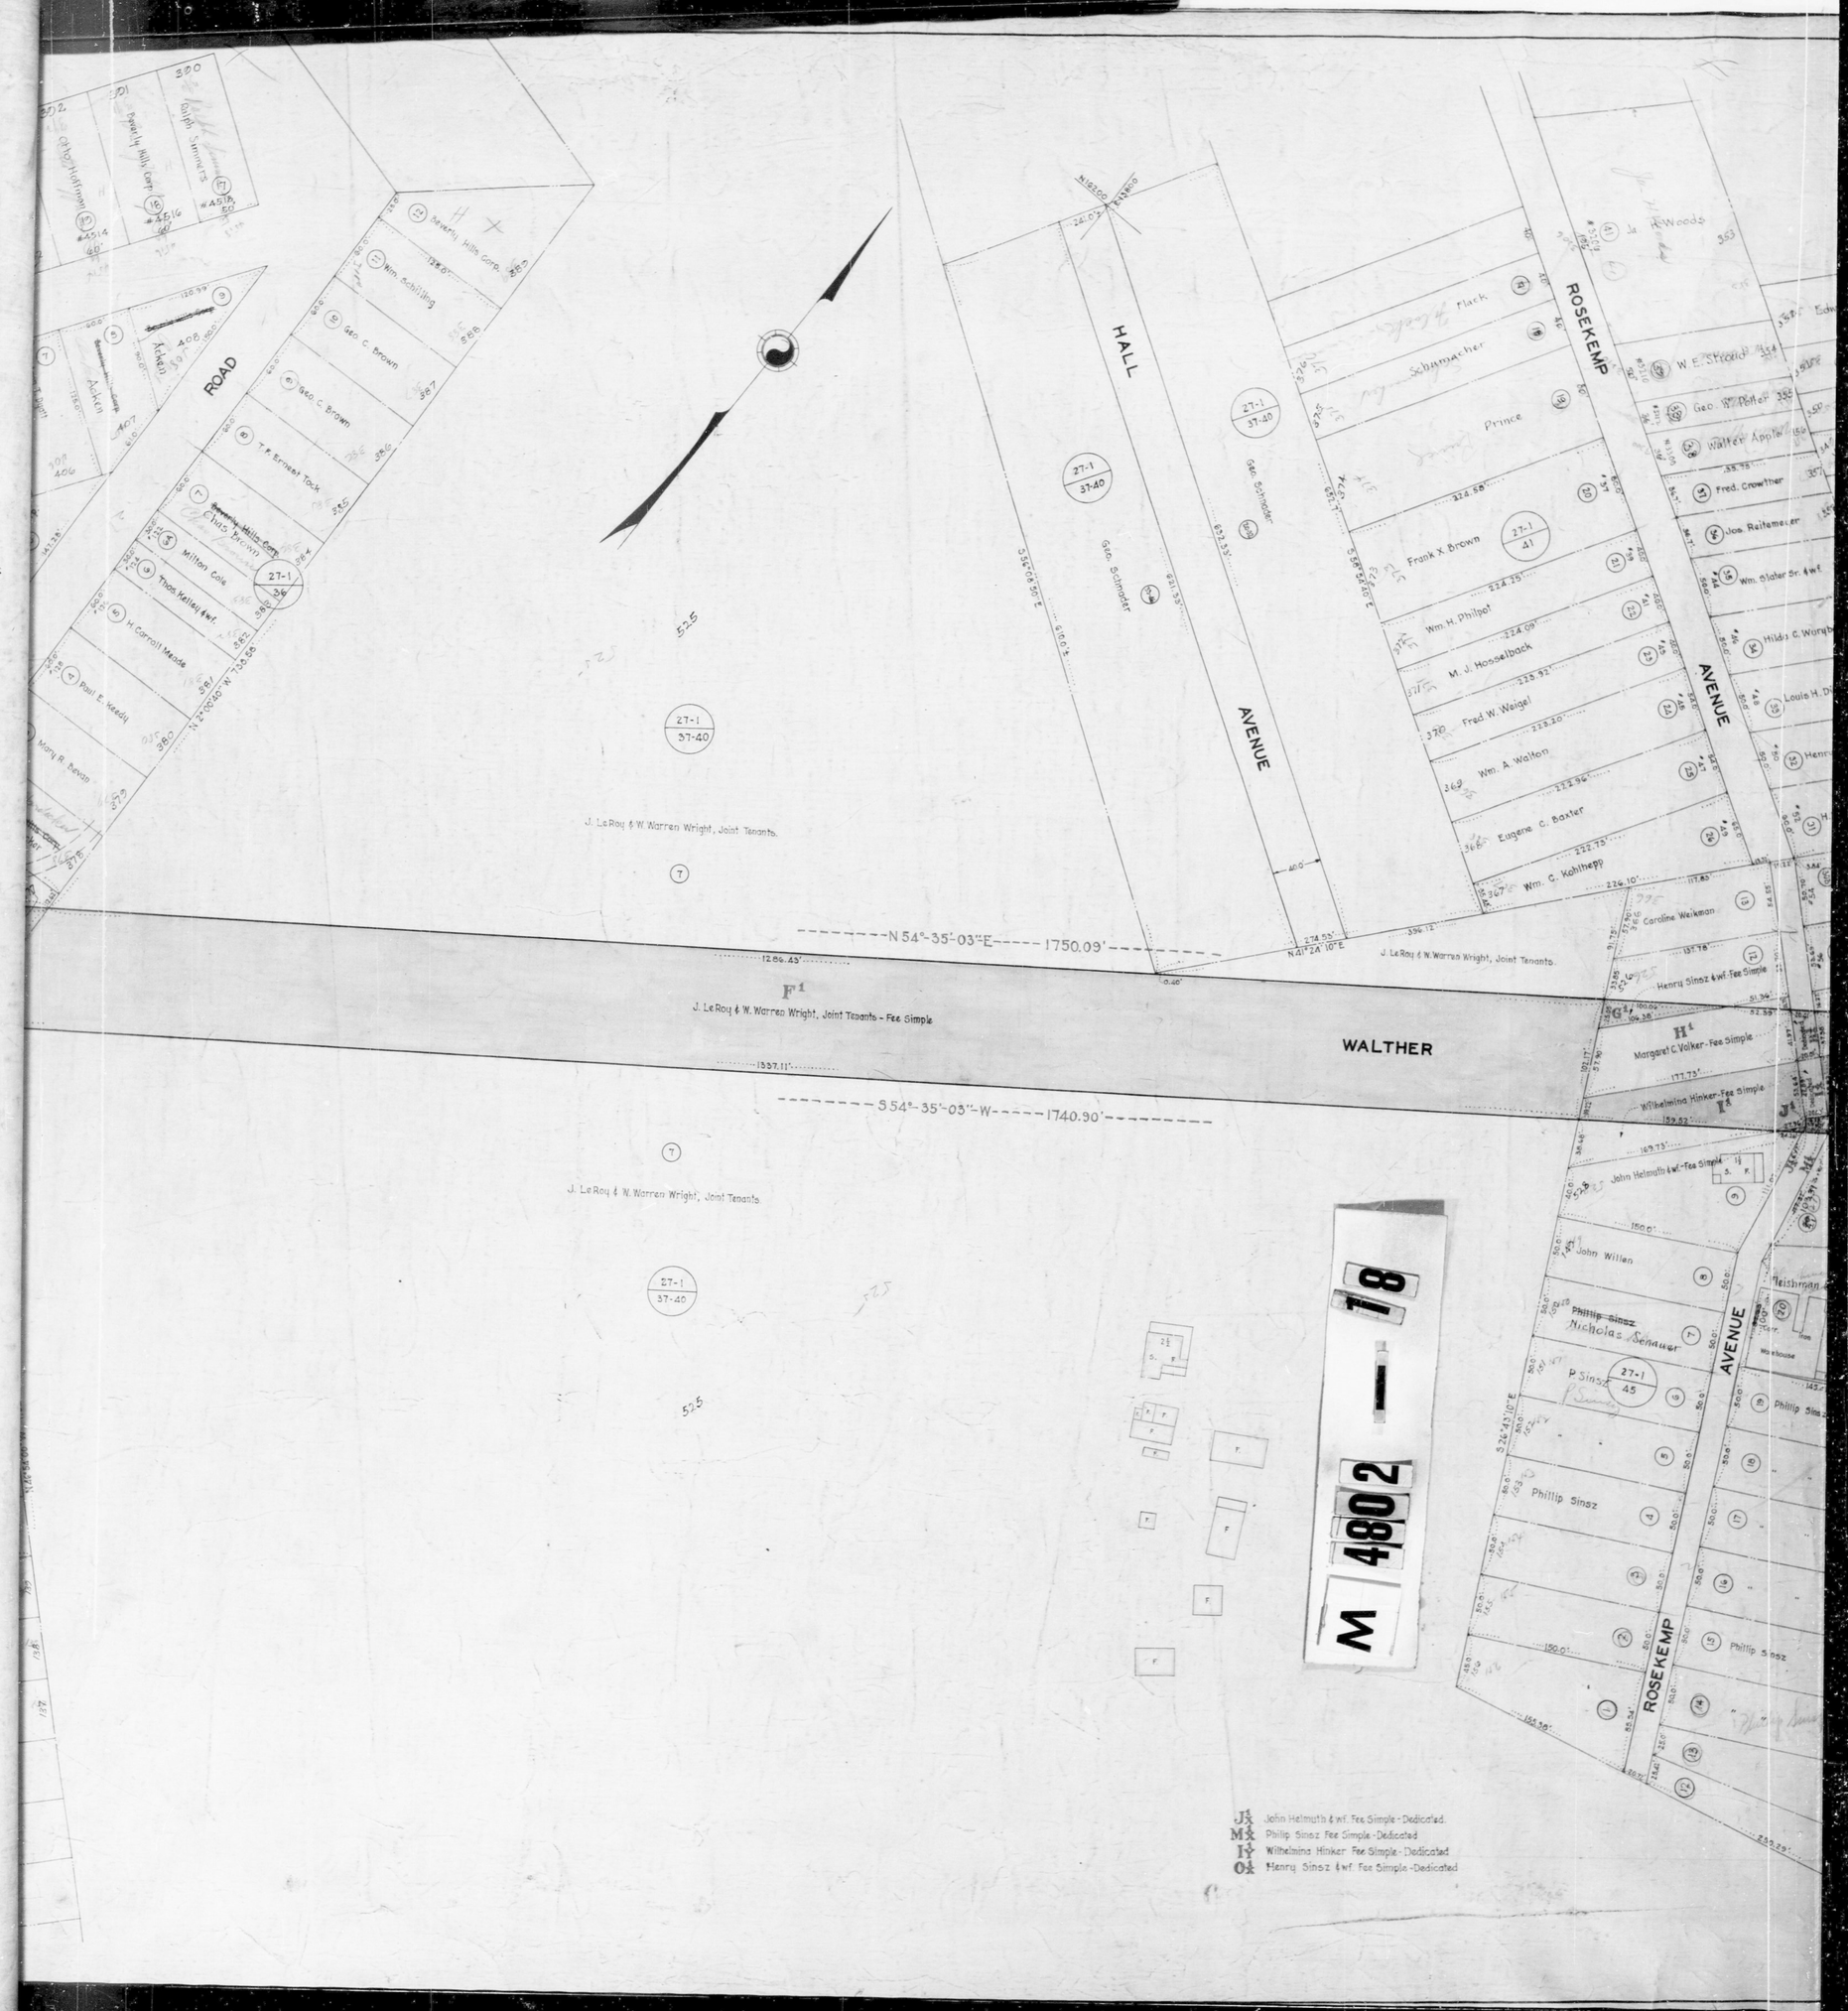
ROAD
HALL
AVENUE
ROSEKEMP
AVENUE
WALTHER
AVENUE
ROSEKEMP
N 54°-35'-03"-E 1750.09'
S 54°-35'-03"-W 1740.90'
J. LeRoy & W. Warren Wright, Joint Tenants.
J. LeRoy & W. Warren Wright, Joint Tenants - Fee Simple
Geo. Schmaler
Frank X. Brown
Wm. H. Philpot
M. J. Hosselback
Fred. W. Weigel
Wm. A. Walton
Eugene C. Baxter
Wm. C. Kohlhepp
Caroline Weikman
Henry Sinsz & wf. Fee Simple
Margaret C. Volker - Fee Simple
Wilhelmina Hinker - Fee Simple
John Helmuth & wf. - Fee Simple
John Willen
Nicholas Senauer
Phillip Sinsz
Fred. Crowther
Wm. Slater Sr. & wf.
Wm. Schilling
Geo. C. Brown
T. E. Ernest Tock
Milton Cole
Thos. Kellar & wf.
H. Carroll Meade
Paul E. Weedh
Mary R. Bevin
Ralph Simmons
Chas. Hoffman
Ashen
Prince
Schumacher
Flack
Woods
Meisherman
Warehouse
Phillip Sinsz
Phillip Sinsz
Phillip Sinsz