brg12_1_211-0346 © Baltimore City Archives

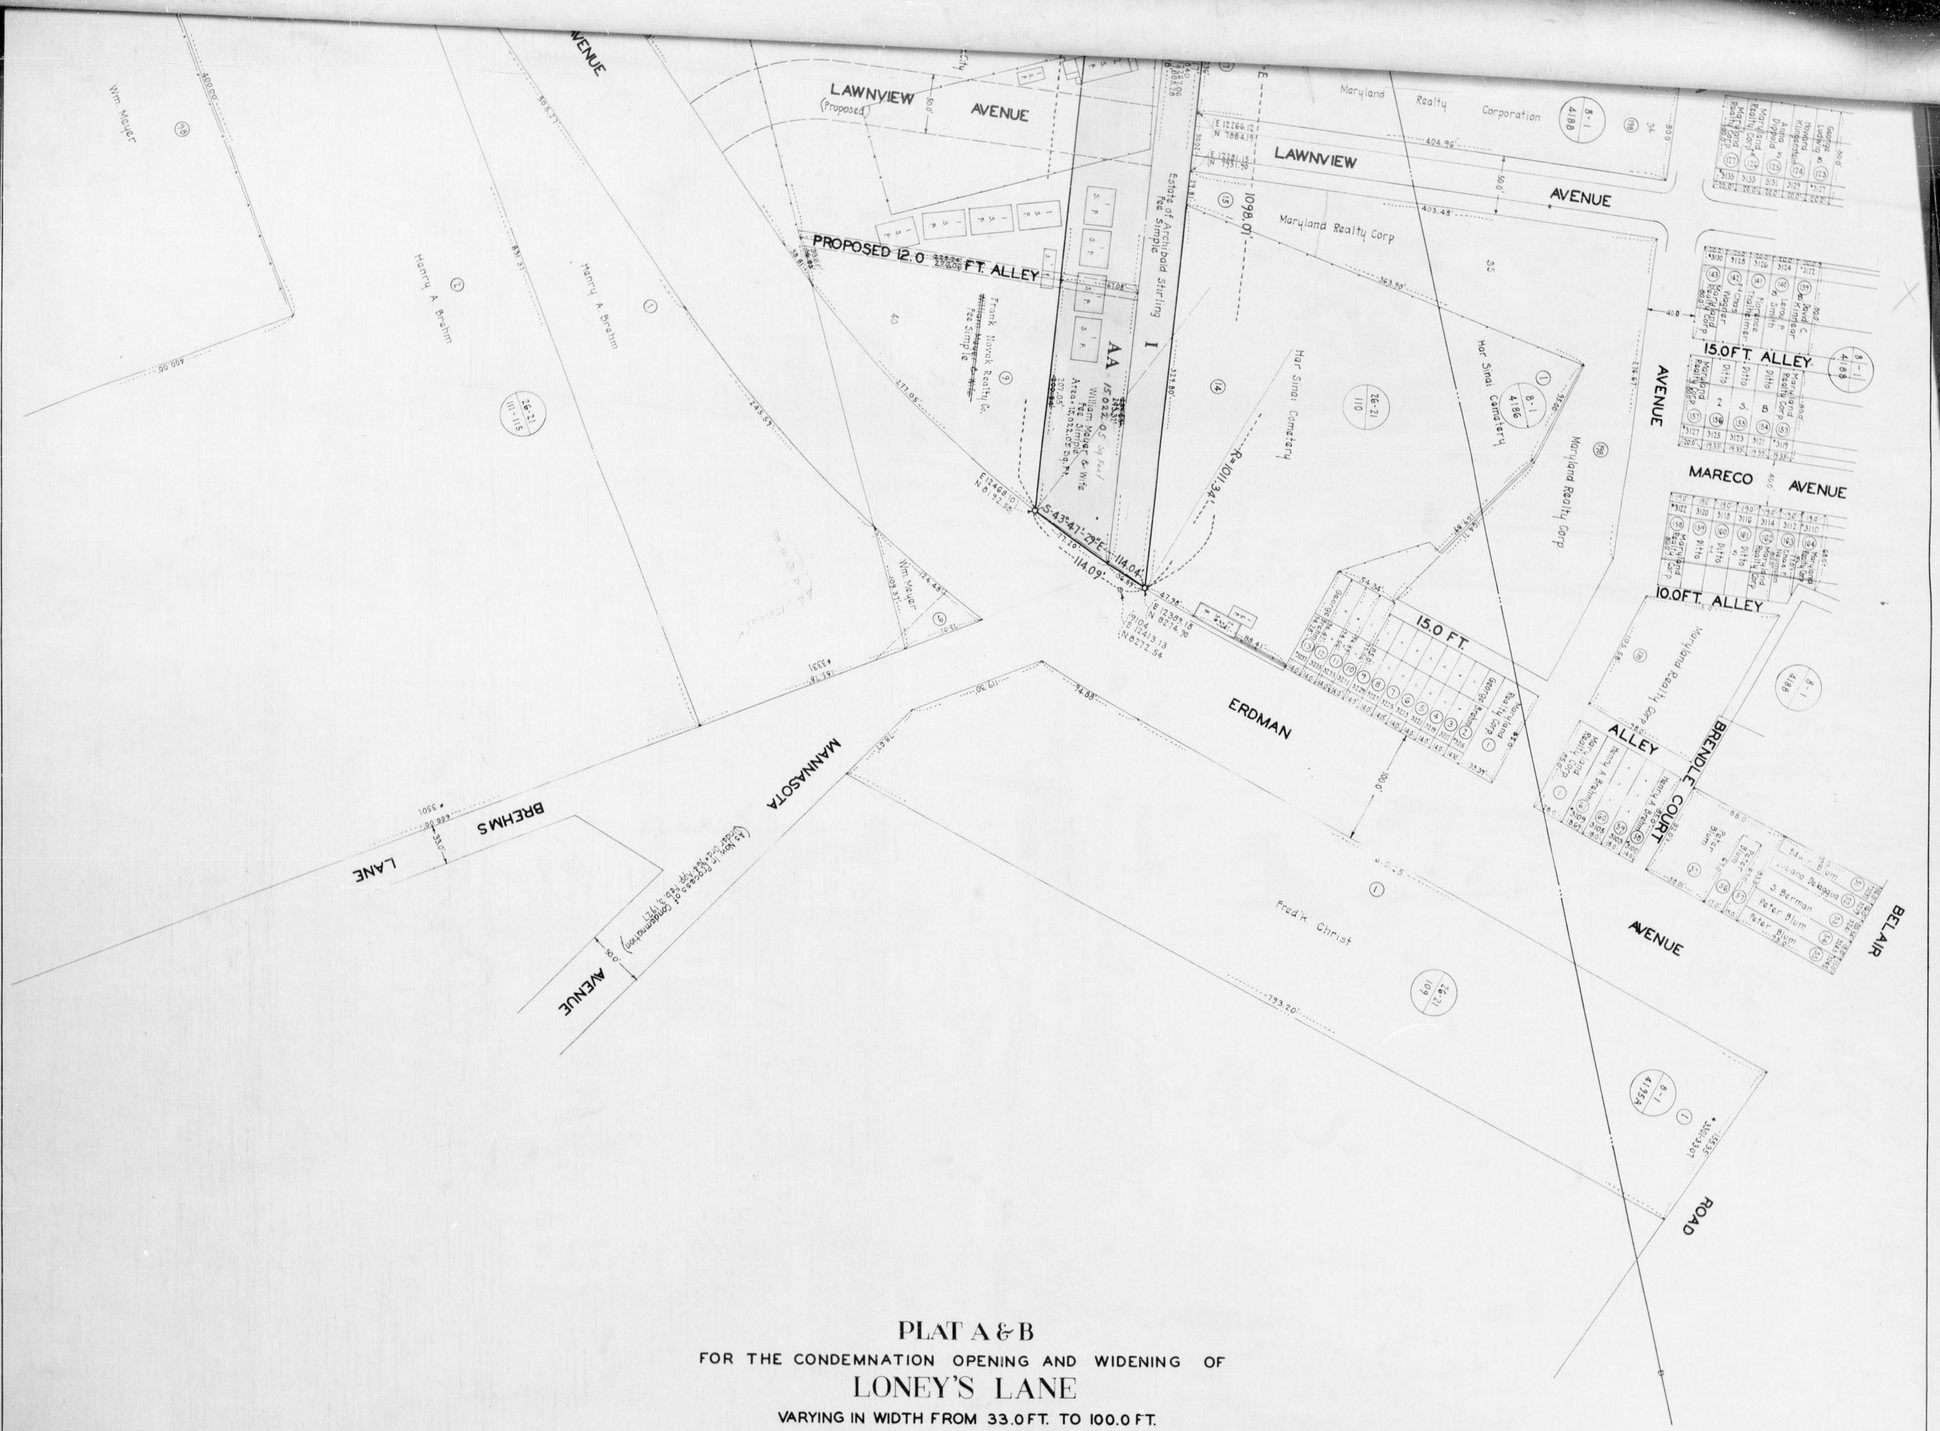

PLAT A & B

FOR THE CONDEMNATION OPENING AND WIDENING OF

LONEY'S LANE

VARYING IN WIDTH FROM 33.0 FT. TO 100.0 FT.

FROM

THE SOUTH SIDE OF SINCLAIR LANE TO
THE SOUTHWEST SIDE OF ERDMAN AVENUE

IN ACCORDANCE WITH ORDINANCE Nº 239
MAYOR AND CITY COUNCIL OF BALTIMORE
APPROVED JANUARY 14 1928

SCALE-1 INCH-40 FEET.

M 4808 — 18

Chas H Reinecke
R Brook Smith
E. T. Gosselin
COMMISSIONERS

Chas. Trevelin Jr.
CLERK

Edward J. Hecker
CITY SURVEYOR
1/23/30