brg12_1_211-0371 © Baltimore City Archives

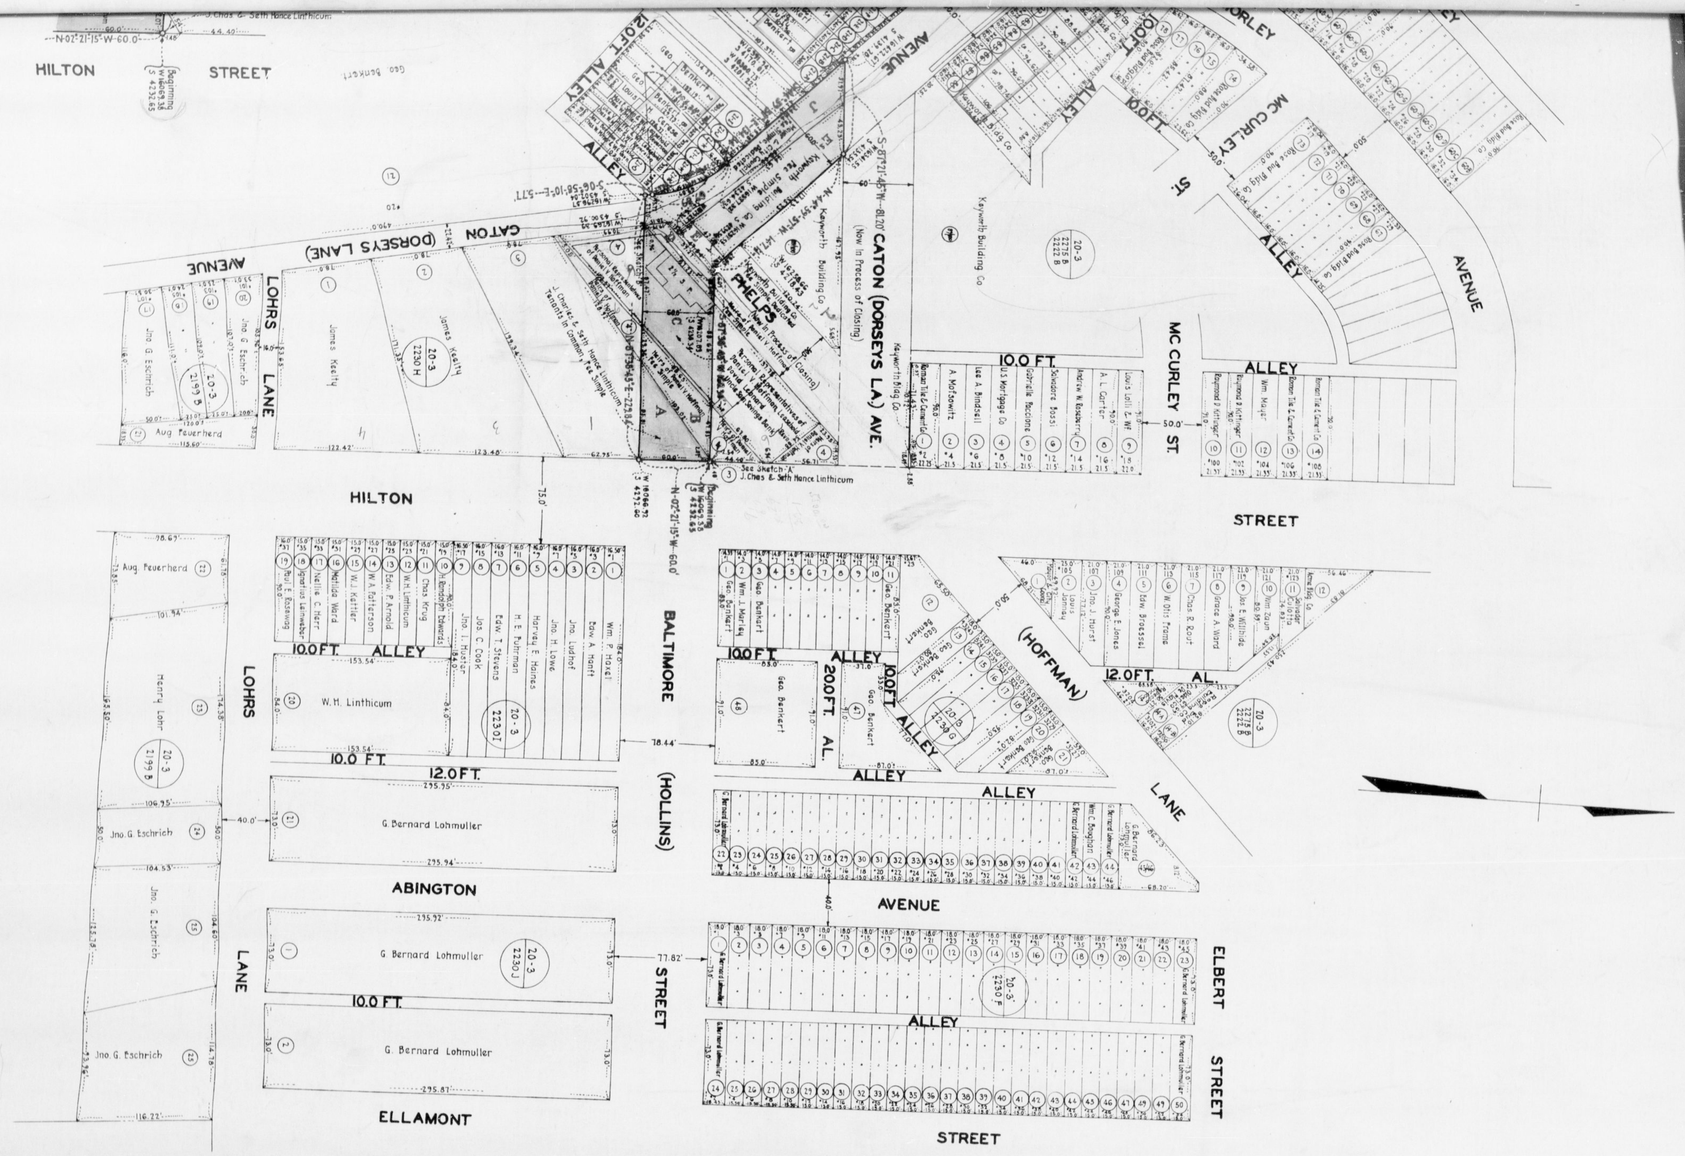

PLAT A & B

FOR THE CONDEMNATION OPENING AND WIDENING OF

BALTIMORE STREET (HOLLINS STREET) AND CATON AVENUE (DORSEY'S LANE)

FROM ITS PRESENT WIDTH VARYING FROM 25 FT. TO ABOUT 40 FT.

TO A WIDTH VARYING FROM 60.0 FT. TO 73.07 FT.

FROM

HILTON STREET TO

DORSEY'S LANE (NOW CATON AVENUE)

IN ACCORDANCE WITH ORDINANCE Nº 755

MAYOR AND CITY COUNCIL OF BALTIMORE

APPROVED:- JULY 6, 1929

SCALE:- 1 INCH = 40 FEET

M 4833 — 304 E

R. Trench Smith
C. T. D. Gould
COMMISSIONERS

Chas. Hunter Jr.
CLERK

Edward Hecker
CITY SURVEYOR