brg12_1_211-0415 © Baltimore City Archives

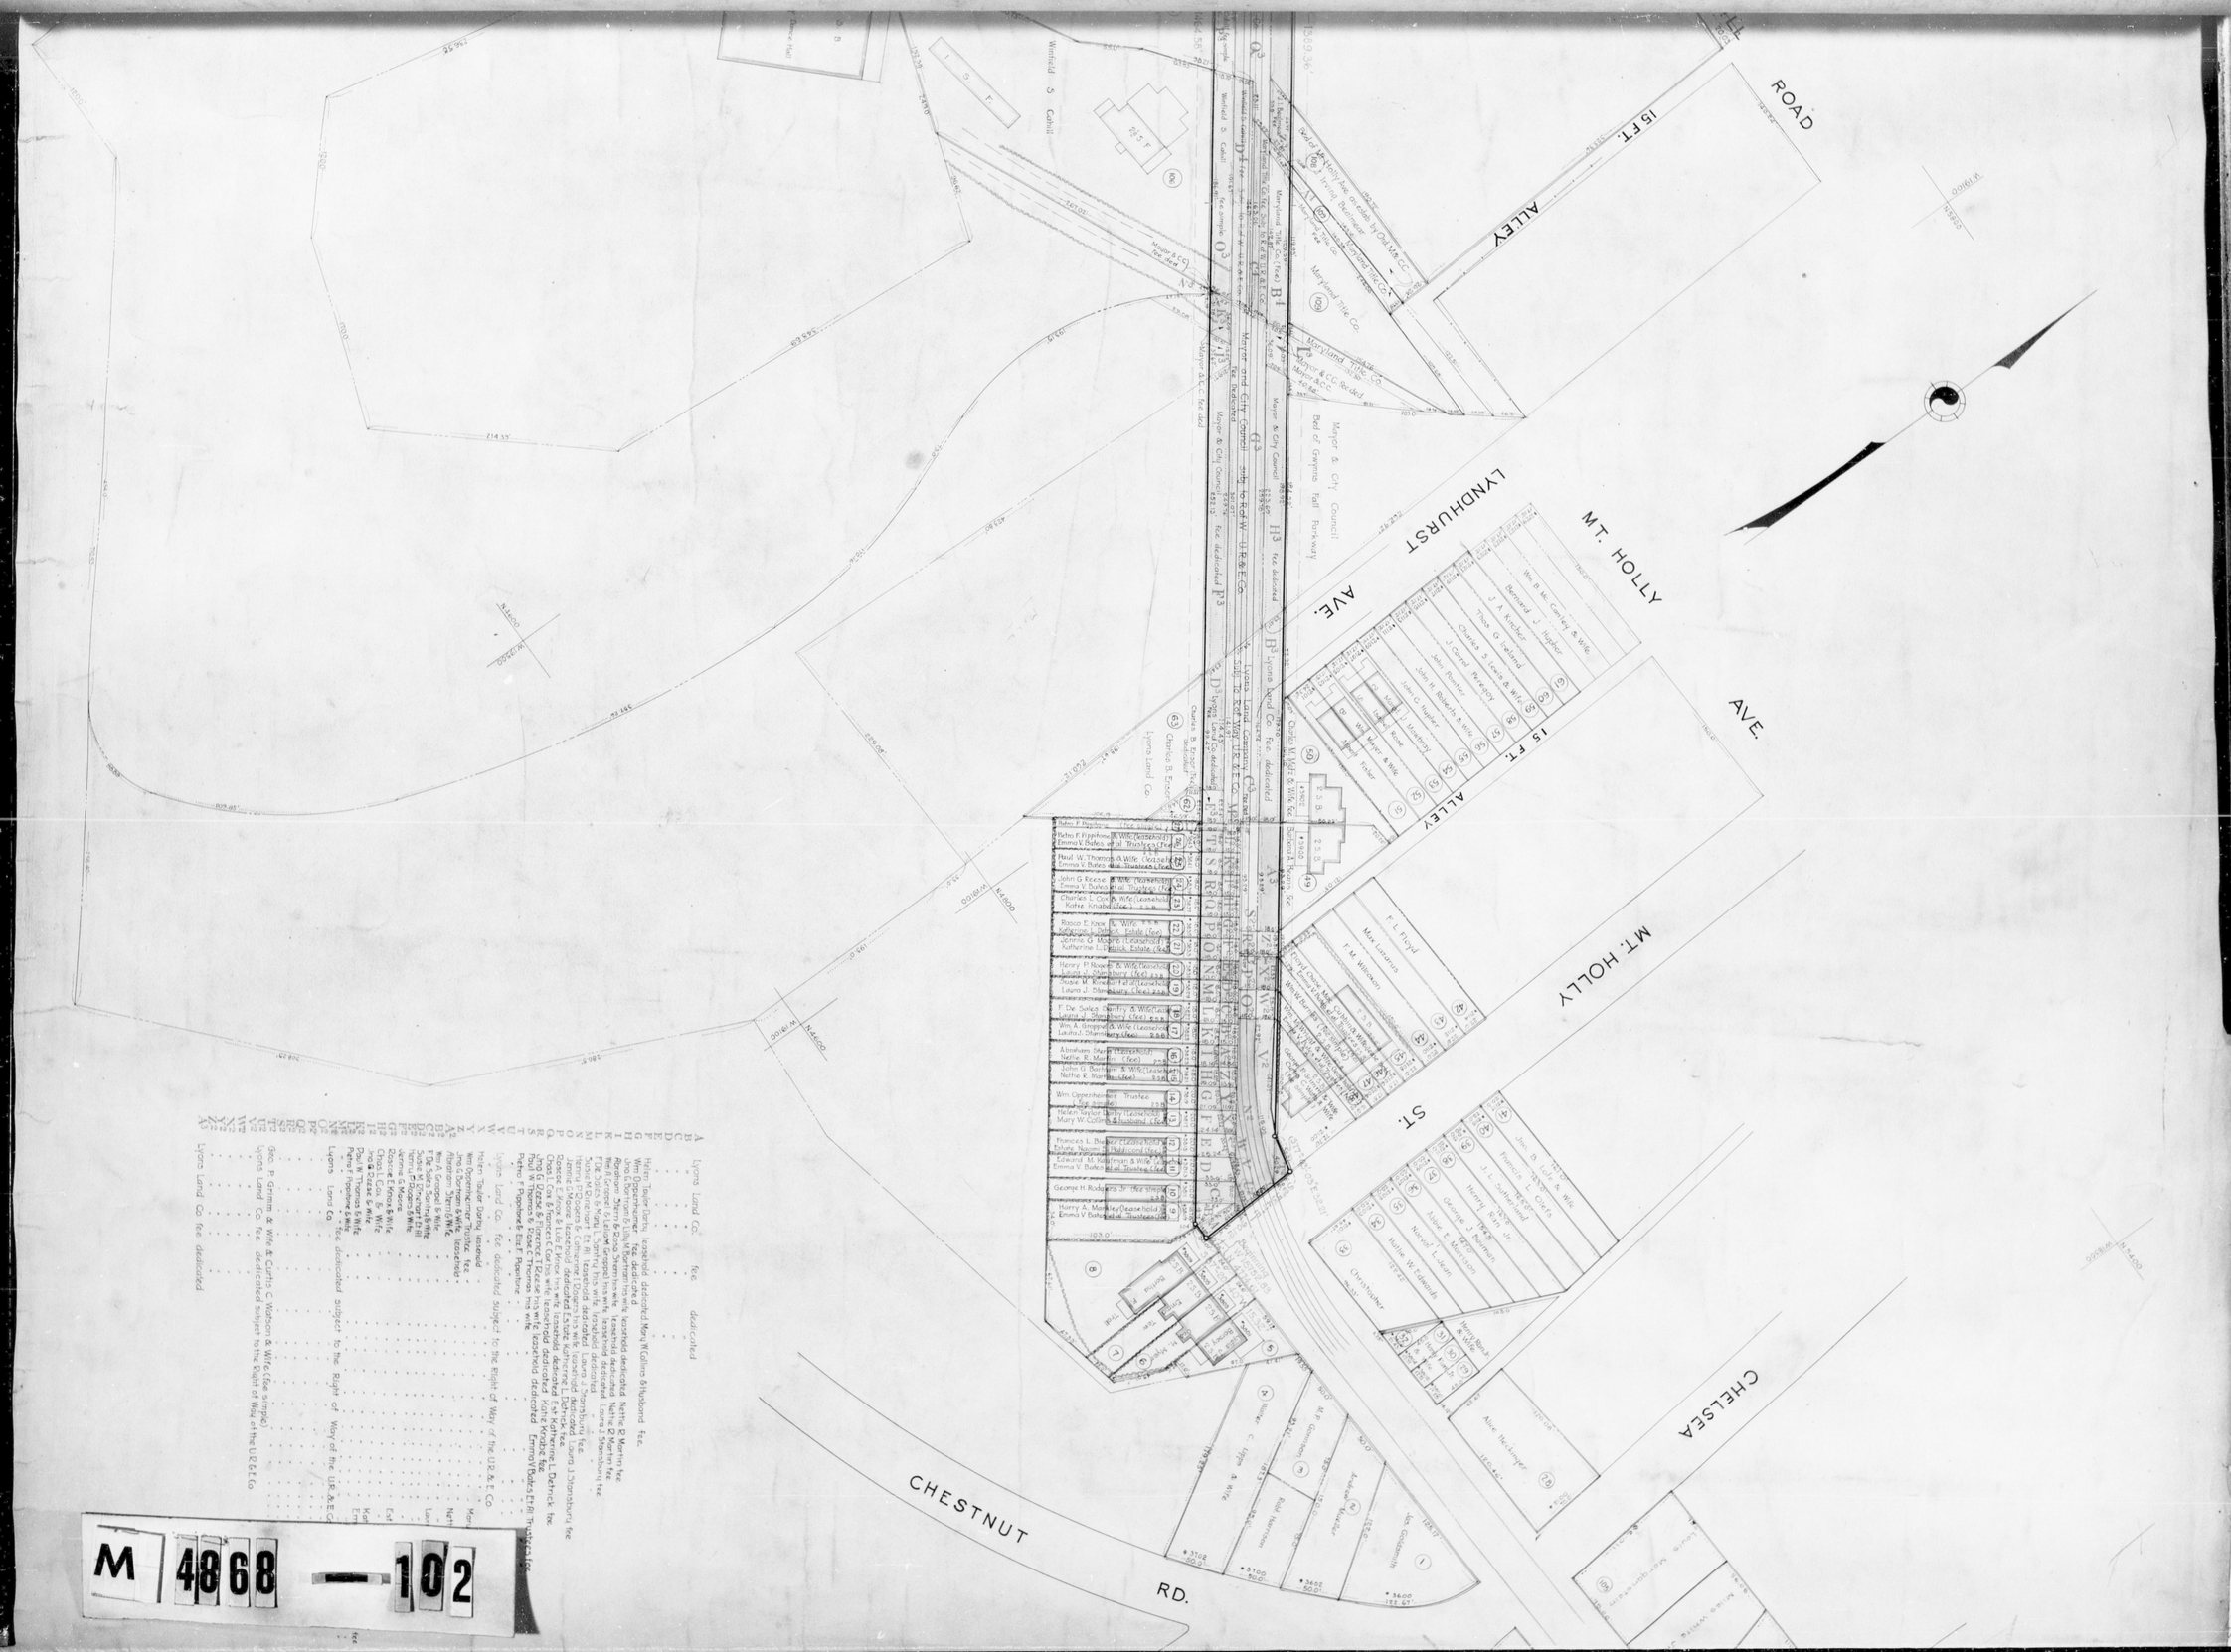
MT. HOLLY ST.
MT. HOLLY AVE.
LYNDHURST AVE.
CHELSEA RD.
CHESTNUT RD.
15 FT. ALLEY
15 FT. ALLEY ROAD
Mayor & City Council
Bed of Gwynns Fall Parkway
Maryland Tile Co.
Lyons Land Co.
Winfield S. Cahill
Mayor & City Council fee dedicated
Lyons Land Co. fee dedicated
Lyons Land Co. fee dedicated subject to the Right of Way of the U.R.E.Co.
Lyons Land Co. fee dedicated subject to the Right of Way of the U.R.E.Co.
Lyons Land Co. fee dedicated
Lyons Land Co. fee dedicated
Lyons Land Co. fee dedicated