brg12_1_211-0471 © Baltimore City Archives

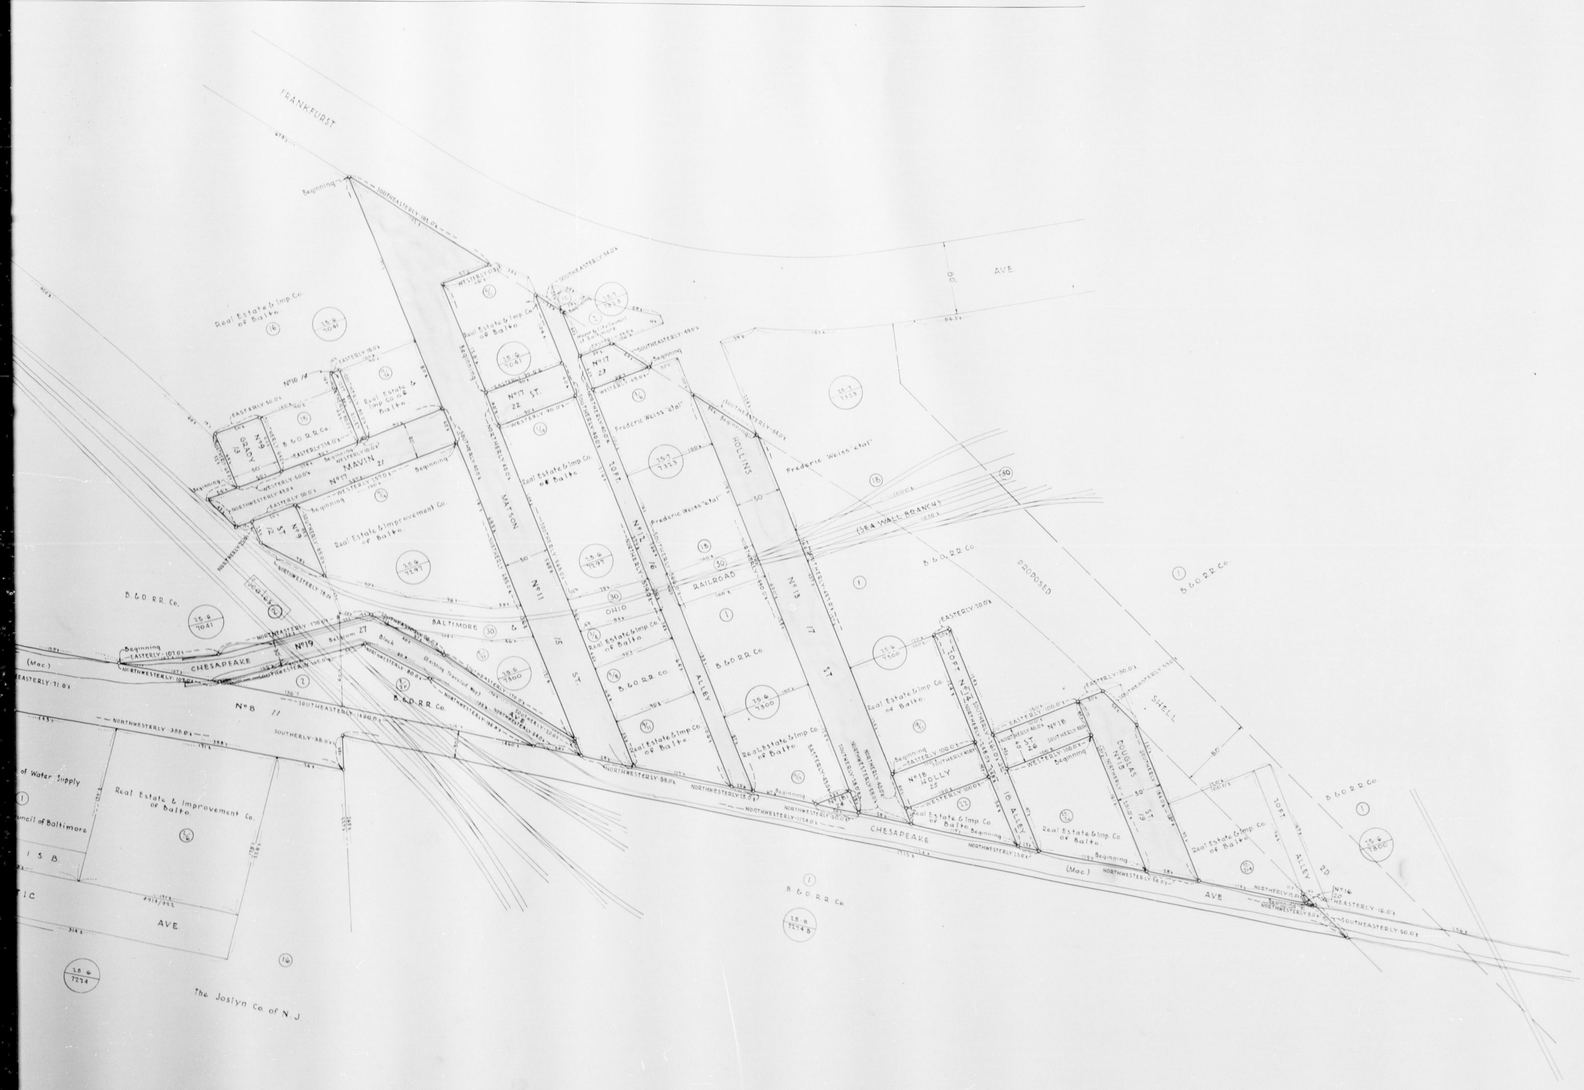

Lots 1 to 27
Upon the completion of the Condemnation, Opening and Closing proceedings fee simple title will be vested in the Mayor and City Council of Baltimore, free of highway use.

PLAT A & B
FOR THE CONDEMNATION AND CLOSING OF PORTIONS OF
CERTAIN STREETS AND ALLEYS
LYING WITHIN THE AREA BOUNDED BY
HANOVER STREET, CHESAPEAKE AVENUE, FRANKFURST AVENUE,
SHELL ROAD, AS PROPOSED,
CHESAPEAKE AVENUE AS EXISTING FROM SAID
SHELL ROAD TO FIFTH STREET
AND
CHESAPEAKE AVENUE, AS PROPOSED ADJACENT TO AND
SOUTHEAST OF THE BALTIMORE AND OHIO RAILROAD
(CURTIS BAY BRANCH)
FROM FIFTH STREET TO HANOVER STREET.

IN ACCORDANCE WITH ORDINANCE No 835
MAYOR AND CITY COUNCIL OF BALTIMORE
APPROVED: NOVEMBER 10, 1953
SCALE: 1 INCH = 50 FEET

Secretary — Director of Assessments

Approved _____ Director of Public Works — Engineer of Surveys

M 4923 — 82