brg12_1_211-0492 © Baltimore City Archives

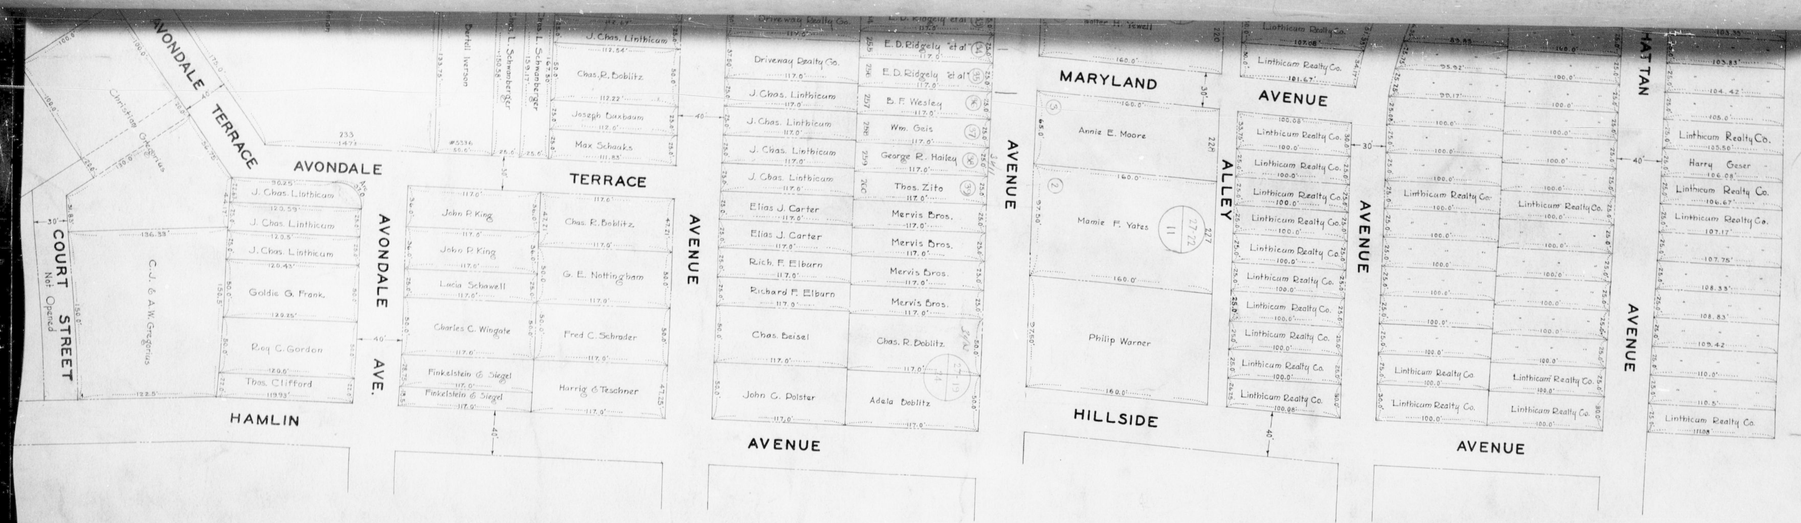

PLAT A.&B.

FOR THE CONDEMNATION AND OPENING OF

ROGERS AVENUE

FROM

PARK HEIGHTS AVENUE TO REISTERSTOWN ROAD

IN ACCORDANCE WITH ORDINANCE Nº 97

APPROVED:-FEB. 7, 1924.

SCALE: 1 INCH = 40 FEET

Frank Robinette
Francis Ramsey
J. Rodney
COMMISSIONERS

Chas. Trendler
CLERK

Edward J. Hecker
CITY SURVEYOR

M 4944 — 6

B. P. S. SPECIAL 20327

JULY 9, 1926.

BUREAU OF DRAFTING
DRAWN BY C. J. CLARK
TRACED BY S. L. CLARK
CHECKED BY Frank L. Gordon
TRACING CHECKED BY