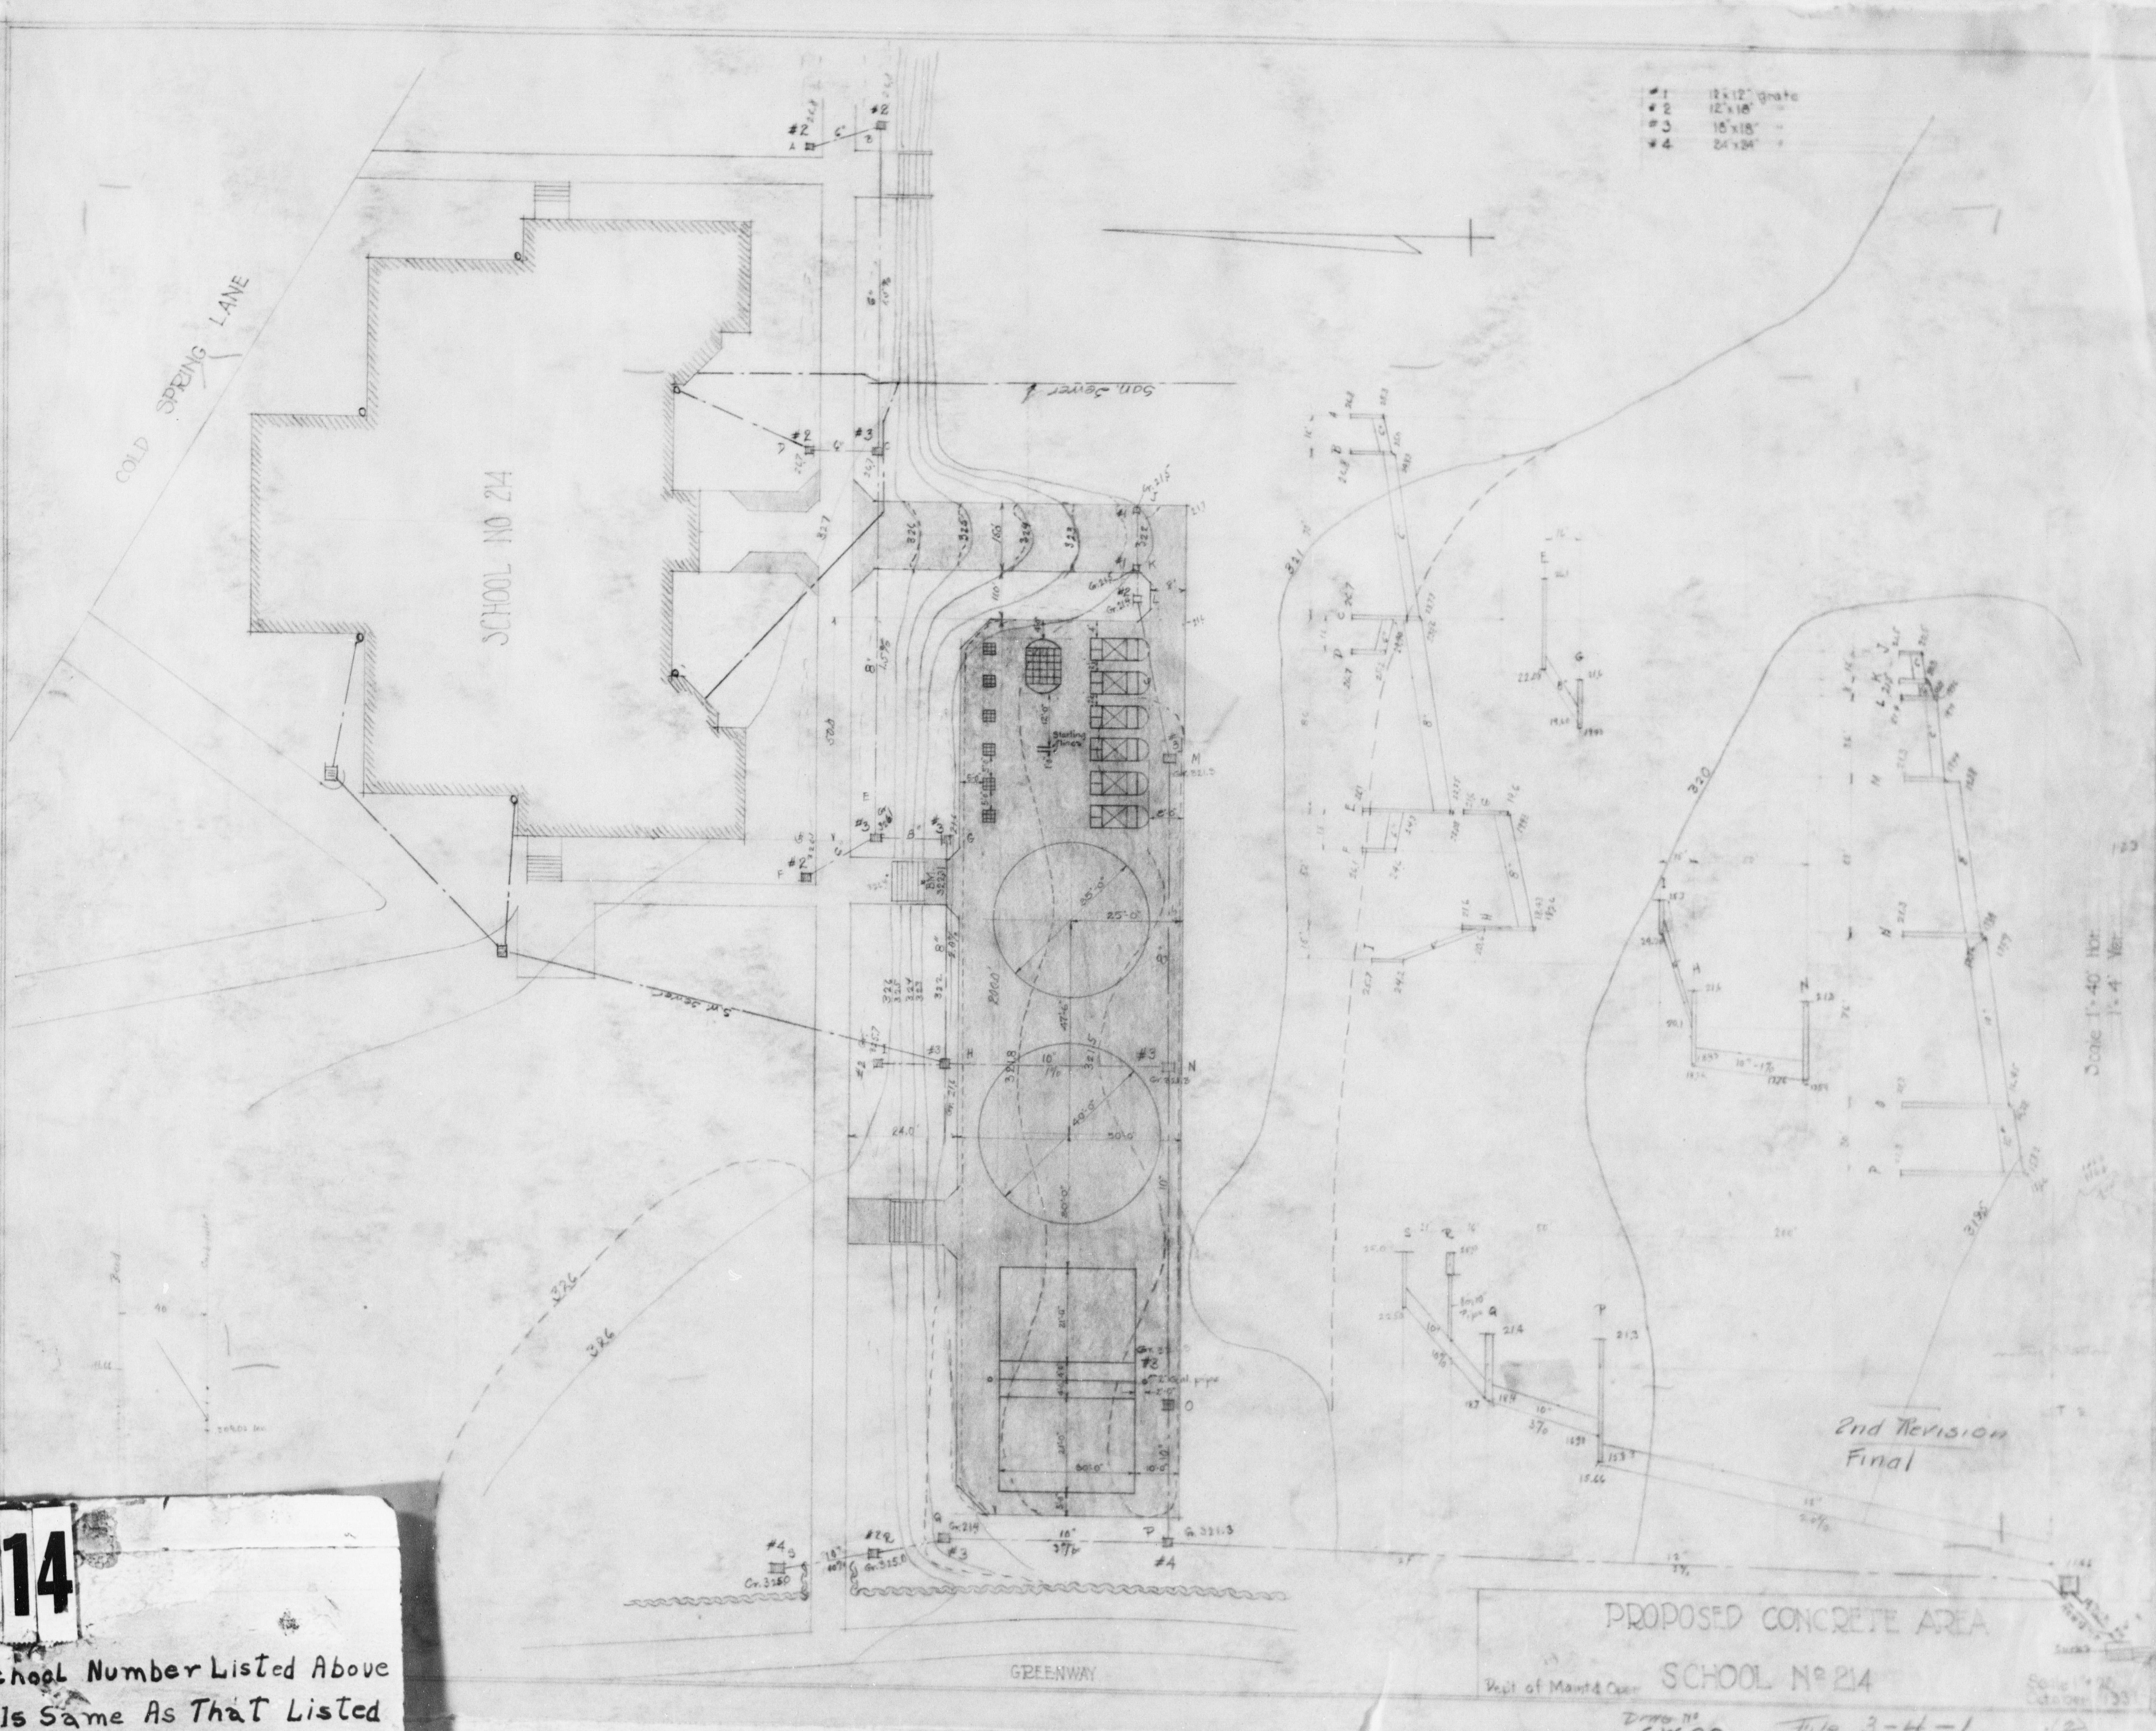

#1 12"x12" grate
#2 12"x18" "
#3 18"x18" "
#4 24"x24" "
COLD SPRING LANE
SCHOOL NO 214
San. Sewer
Storm Sewer
Starting lines
B.M. 322.31
GREENWAY
25'-0"
40'-0"
50'-0"
24.0'
320
321
326
Scale 1"=40' Hor.
1"=4' Ver.

2nd Revision
Final

PROPOSED CONCRETE AREA

SCHOOL No 214

Dep't of Maint & Oper

Scale 1"=20'

Drwg No CW 89 File 3-4-1 (2)

214

School Number Listed Above
Is Same As That Listed
In - September - 1952 - Issue
of
School Plant Directory.