Plat

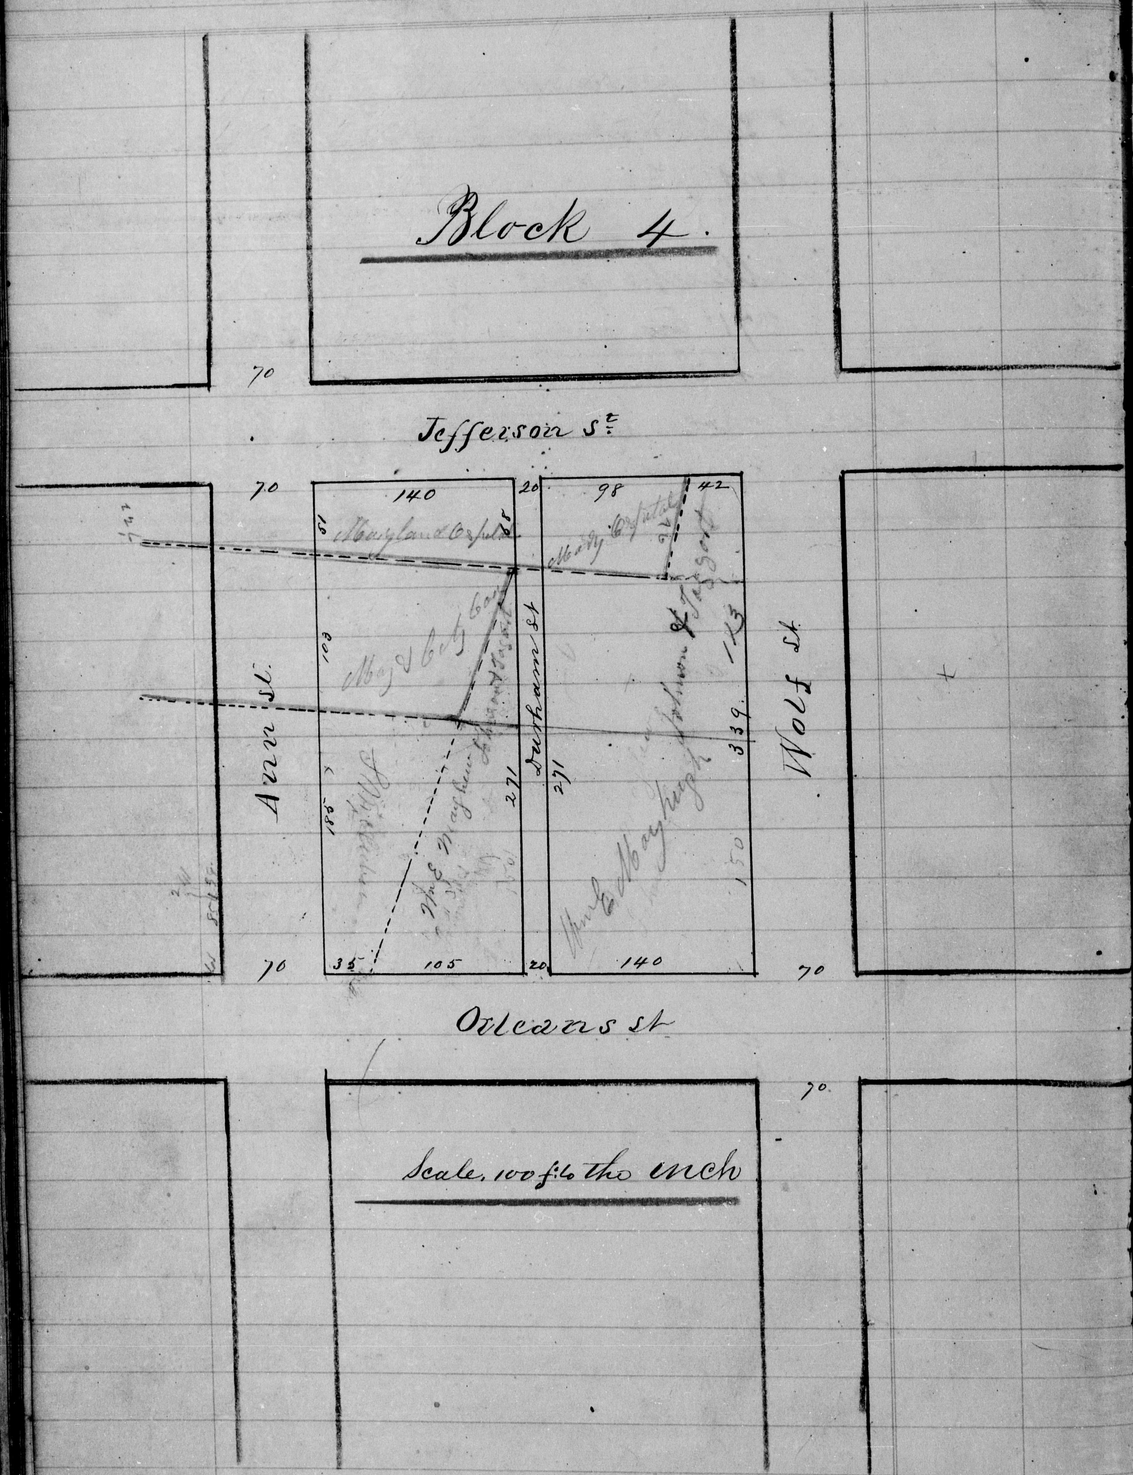

N. Side from Wolf to Durham St.

N. W. Cor. Wolf & Orleans — Wm. E. Mayhew
X 140 x 150 (average) a $1.50 — 2.625
Vacant Lot

Wolf & between Jefferson & Orleans — Johnson & Taggart
X 113 x 140 @ 1.00 — 1.413

X Wm. E. Mayhew @ $1.50
x 105 x 150 to a point on Durham St 50 feet Wide — 1.969

N. W. Cor. Durham & Orleans — Ann St. E. Side from Orleans to Jefferson

Saml. McCubbin & John Thompson
X x 185 x 67 (average) a 75 cts — 1.734
Vacant Lot

Mayor & City Council or (Saml. McCubbin)
X x 103 x 120 a 1.50 — 1.931
Vacant Lot

Johnson & Taggart 103 x 55 irregular 2 sides — 50.
fronting on Durham St in Rear of City Property

Jefferson St.
South Side from Ann to Durham

Maryland Hospital Property
X 140 x 59 (average) @ 1.00 — 1.750
Vacant Lot

from Durham to Wolf — Maryland Hospital Property
98 x 72 average @ 1.00 — 1.225
X Vacant Lot

Johnson & Taggart
X x 42 x 76 a 1.00 — 305
Vacant Lot