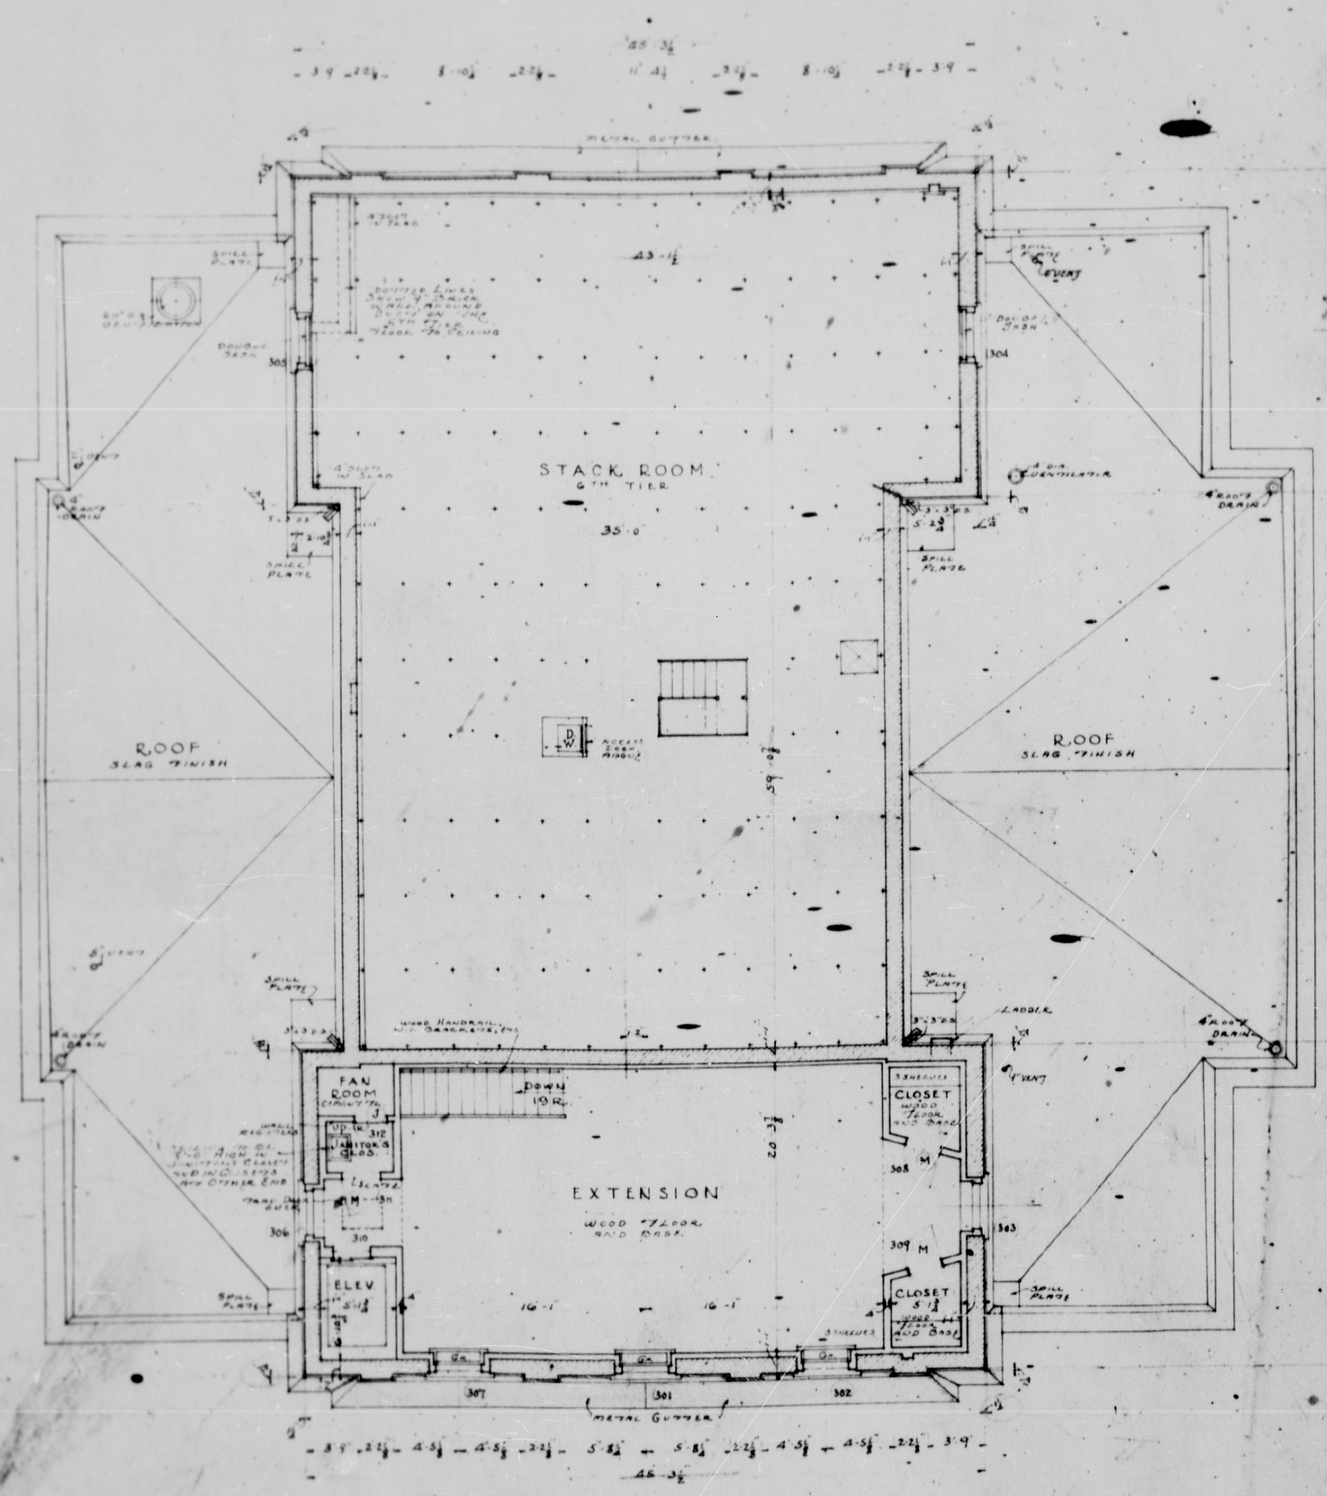

Third Floor Pla

NOTE
VERIFY ALL DIMENSIONS
BUILDING
DESIGNS

HALL OF RECORDS FOR THE THE
ANNAPOLIS