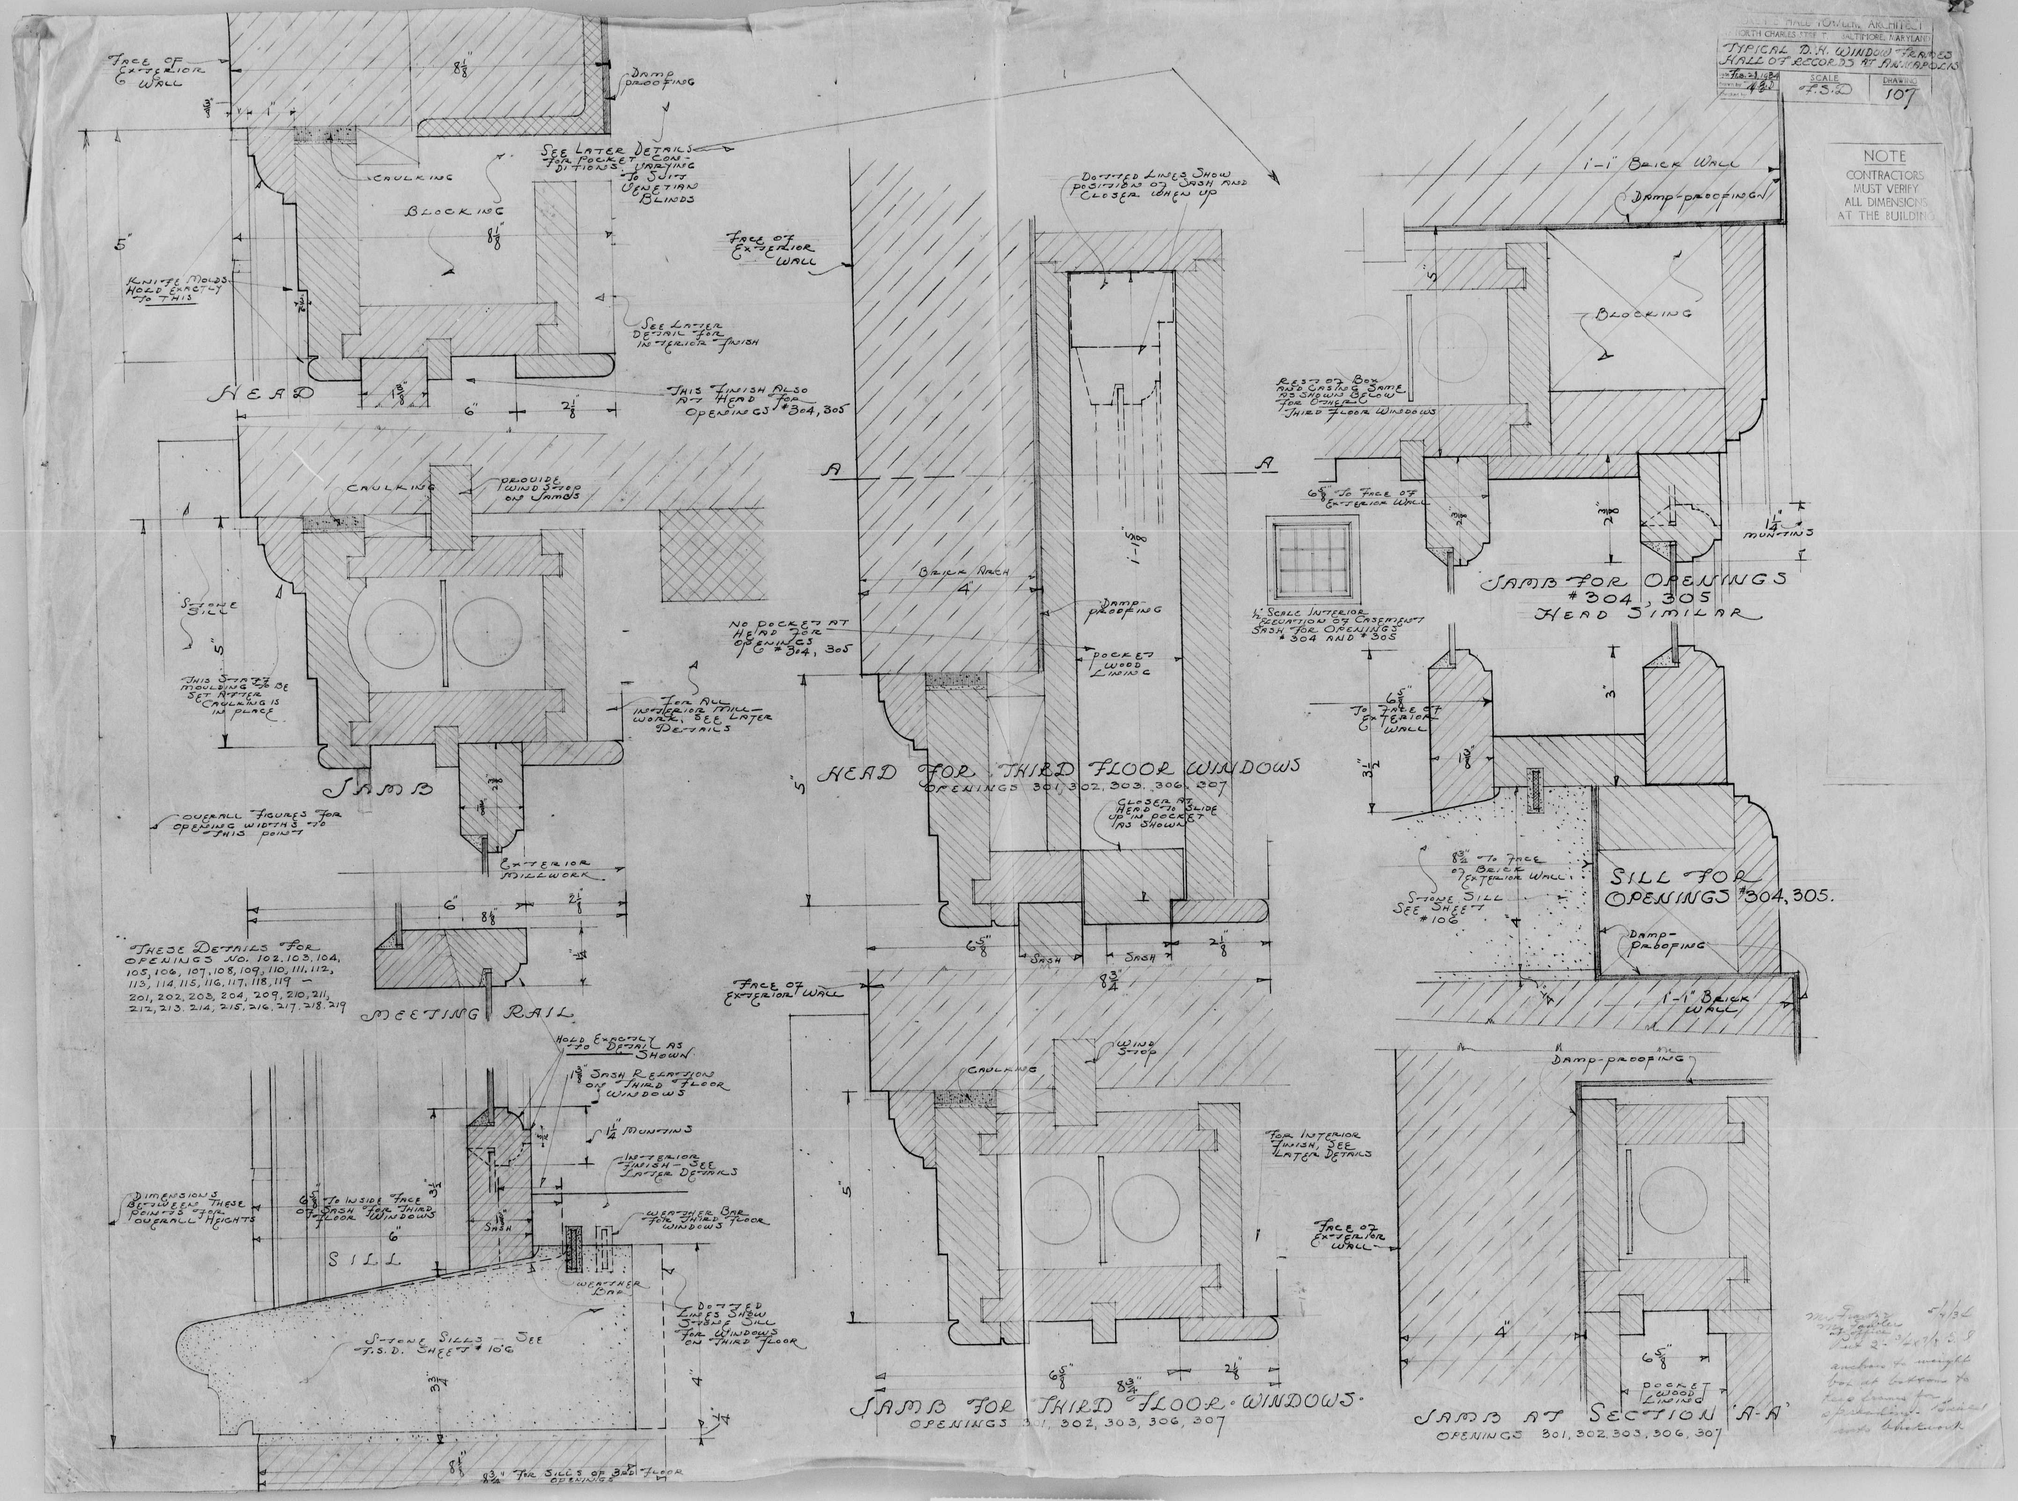


107 Typical Double Hung Window Frames