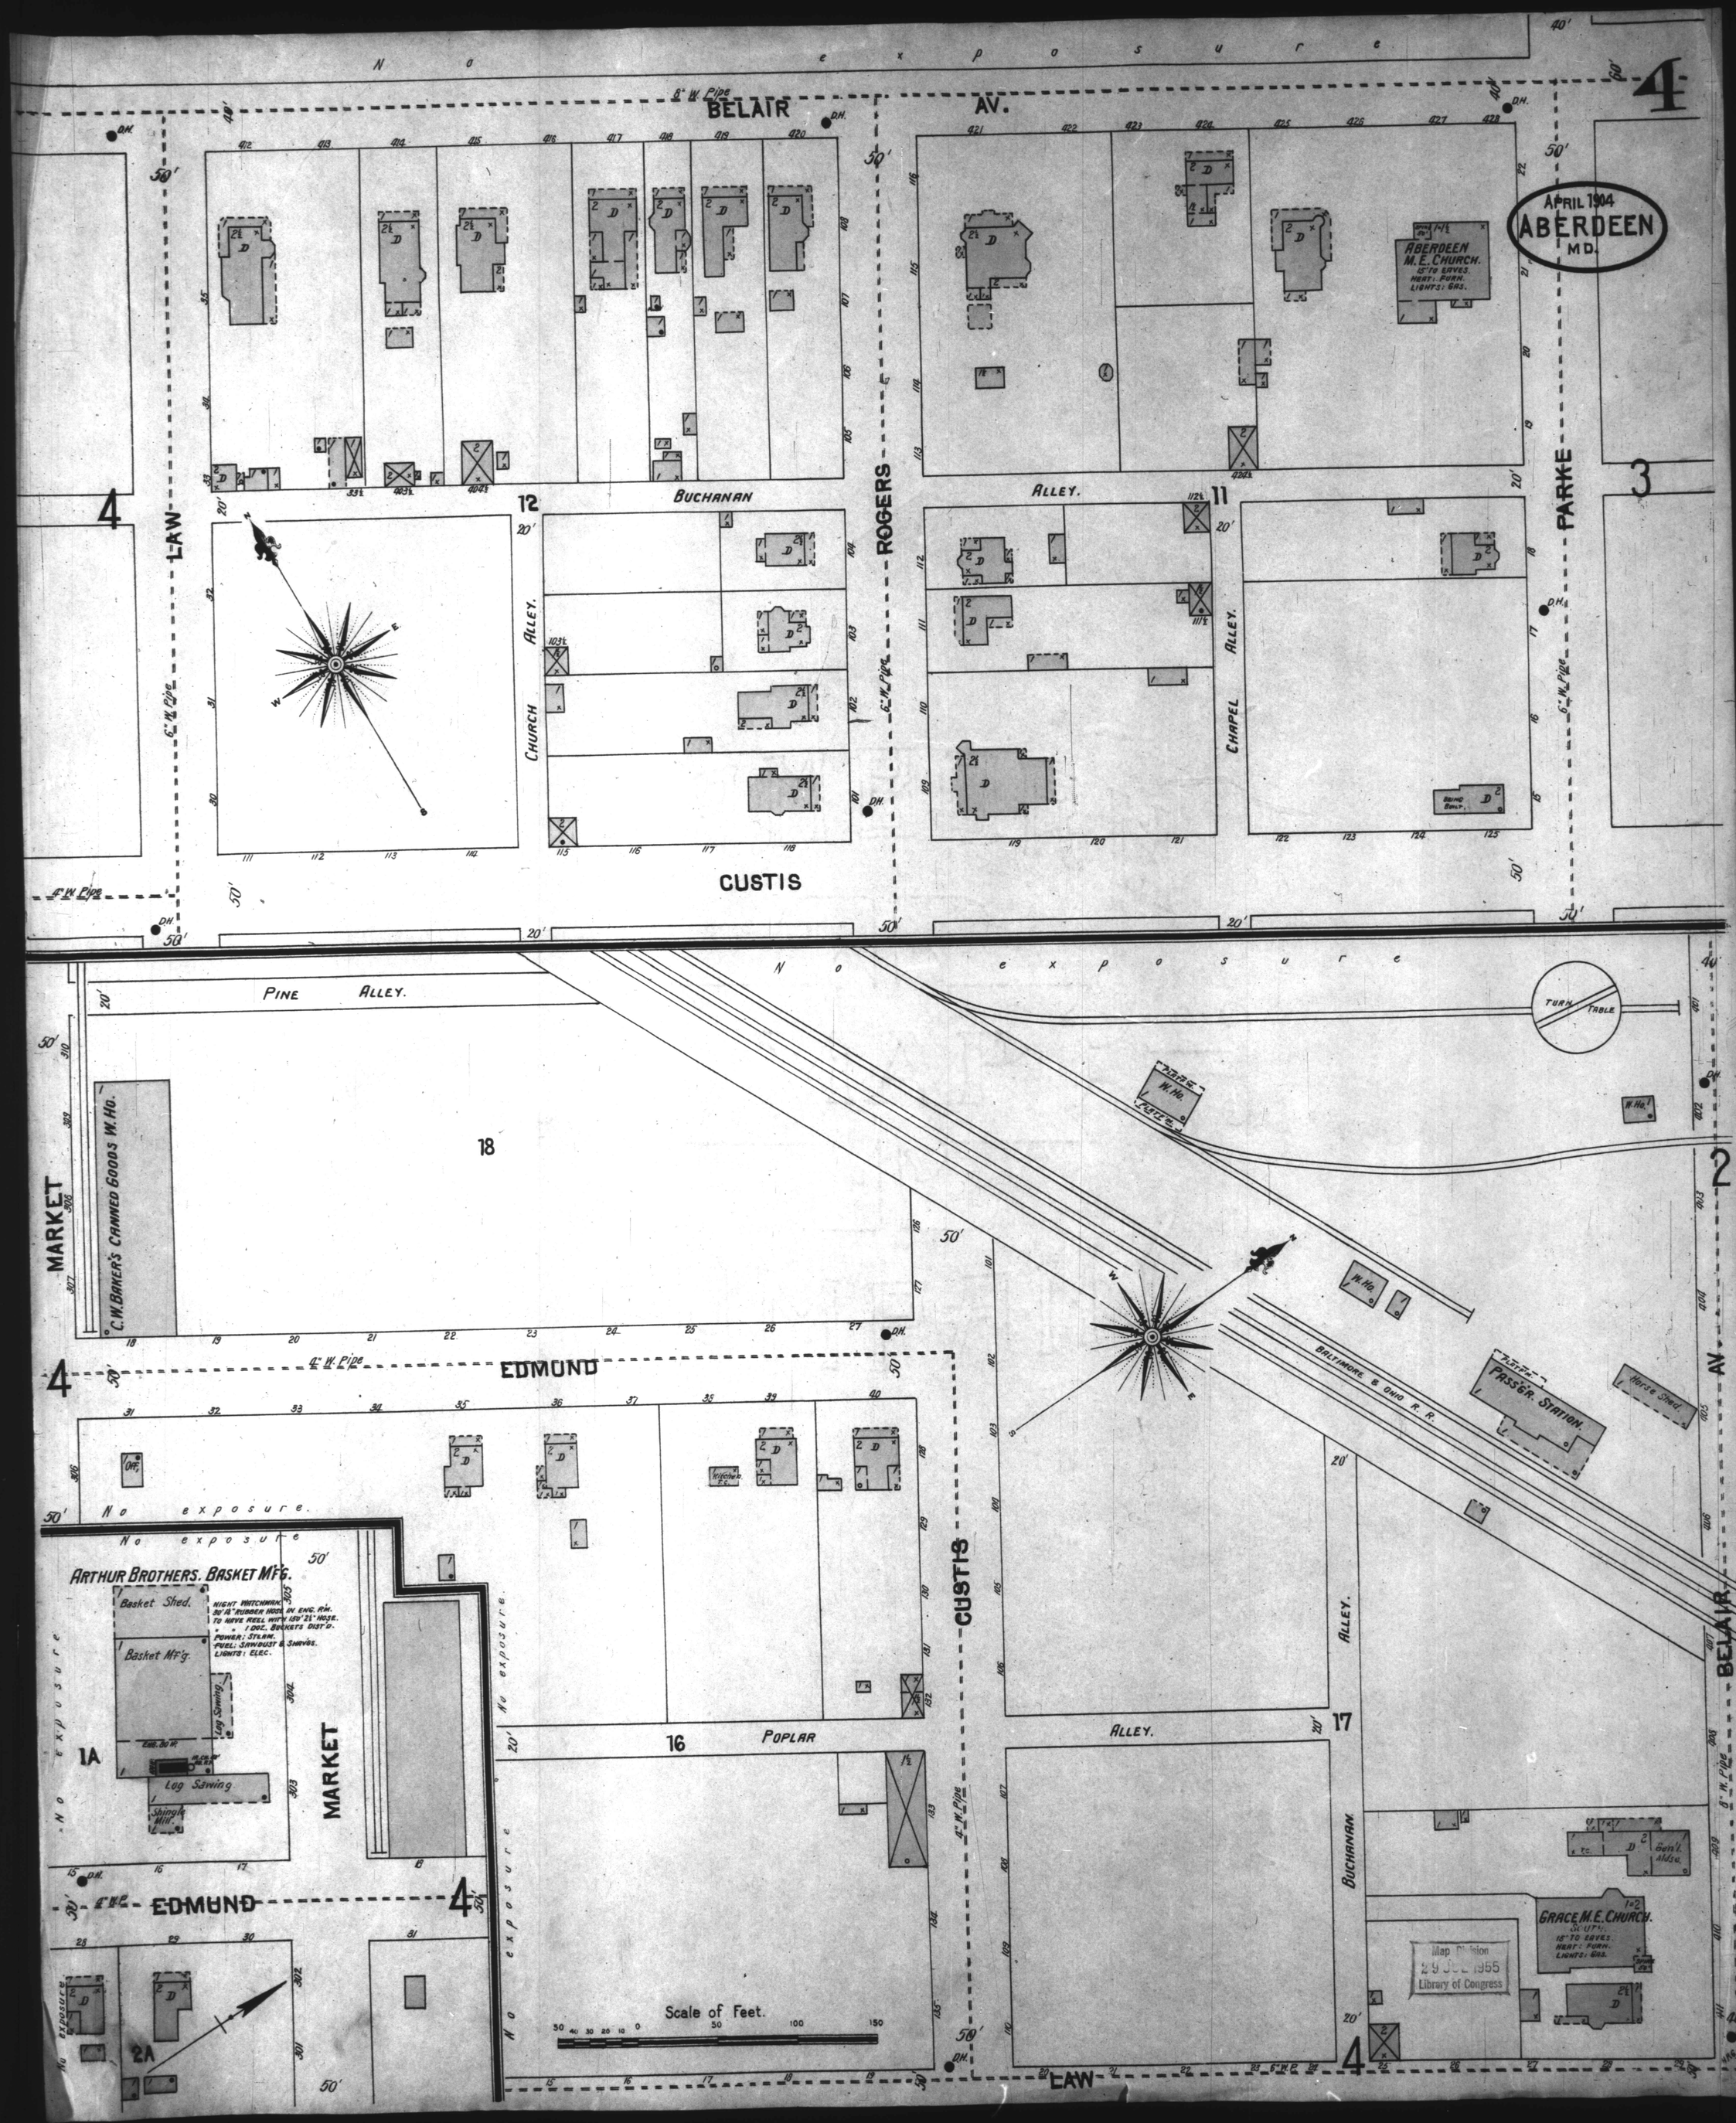
April 1904
ABERDEEN
MD.
No exposure
BELAIR AV.
LAW
ROGERS
PARKE
BUCHANAN
CHURCH ALLEY.
ALLEY.
CHAPEL ALLEY.
CUSTIS
PINE ALLEY.
MARKET
EDMUND
POPLAR
BUCHANAN
ALLEY.
ABERDEEN M.E. CHURCH.
C.W. BAKER'S CANNED GOODS W. HO.
TURN TABLE
BALTIMORE & OHIO R.R.
PASS'R. STATION.
Horse Shed.
ARTHUR BROTHERS. BASKET MF'G.
Basket Shed.
Basket Mf'g.
Log Sawing
Shingle Mill.
NIGHT WATCHMAN.
20' 1" RUBBER HOSE IN ENG. RM.
TO HAVE REEL WITH 150' 2½" HOSE.
1 DOZ. BUCKETS DIST'D.
POWER: STEAM.
FUEL: SAWDUST & SHAVGS.
LIGHTS: ELEC.
GRACE M.E. CHURCH.
Gen'l. Mdse.
Scale of Feet.
Map Division
29 JUL 1955
Library of Congress