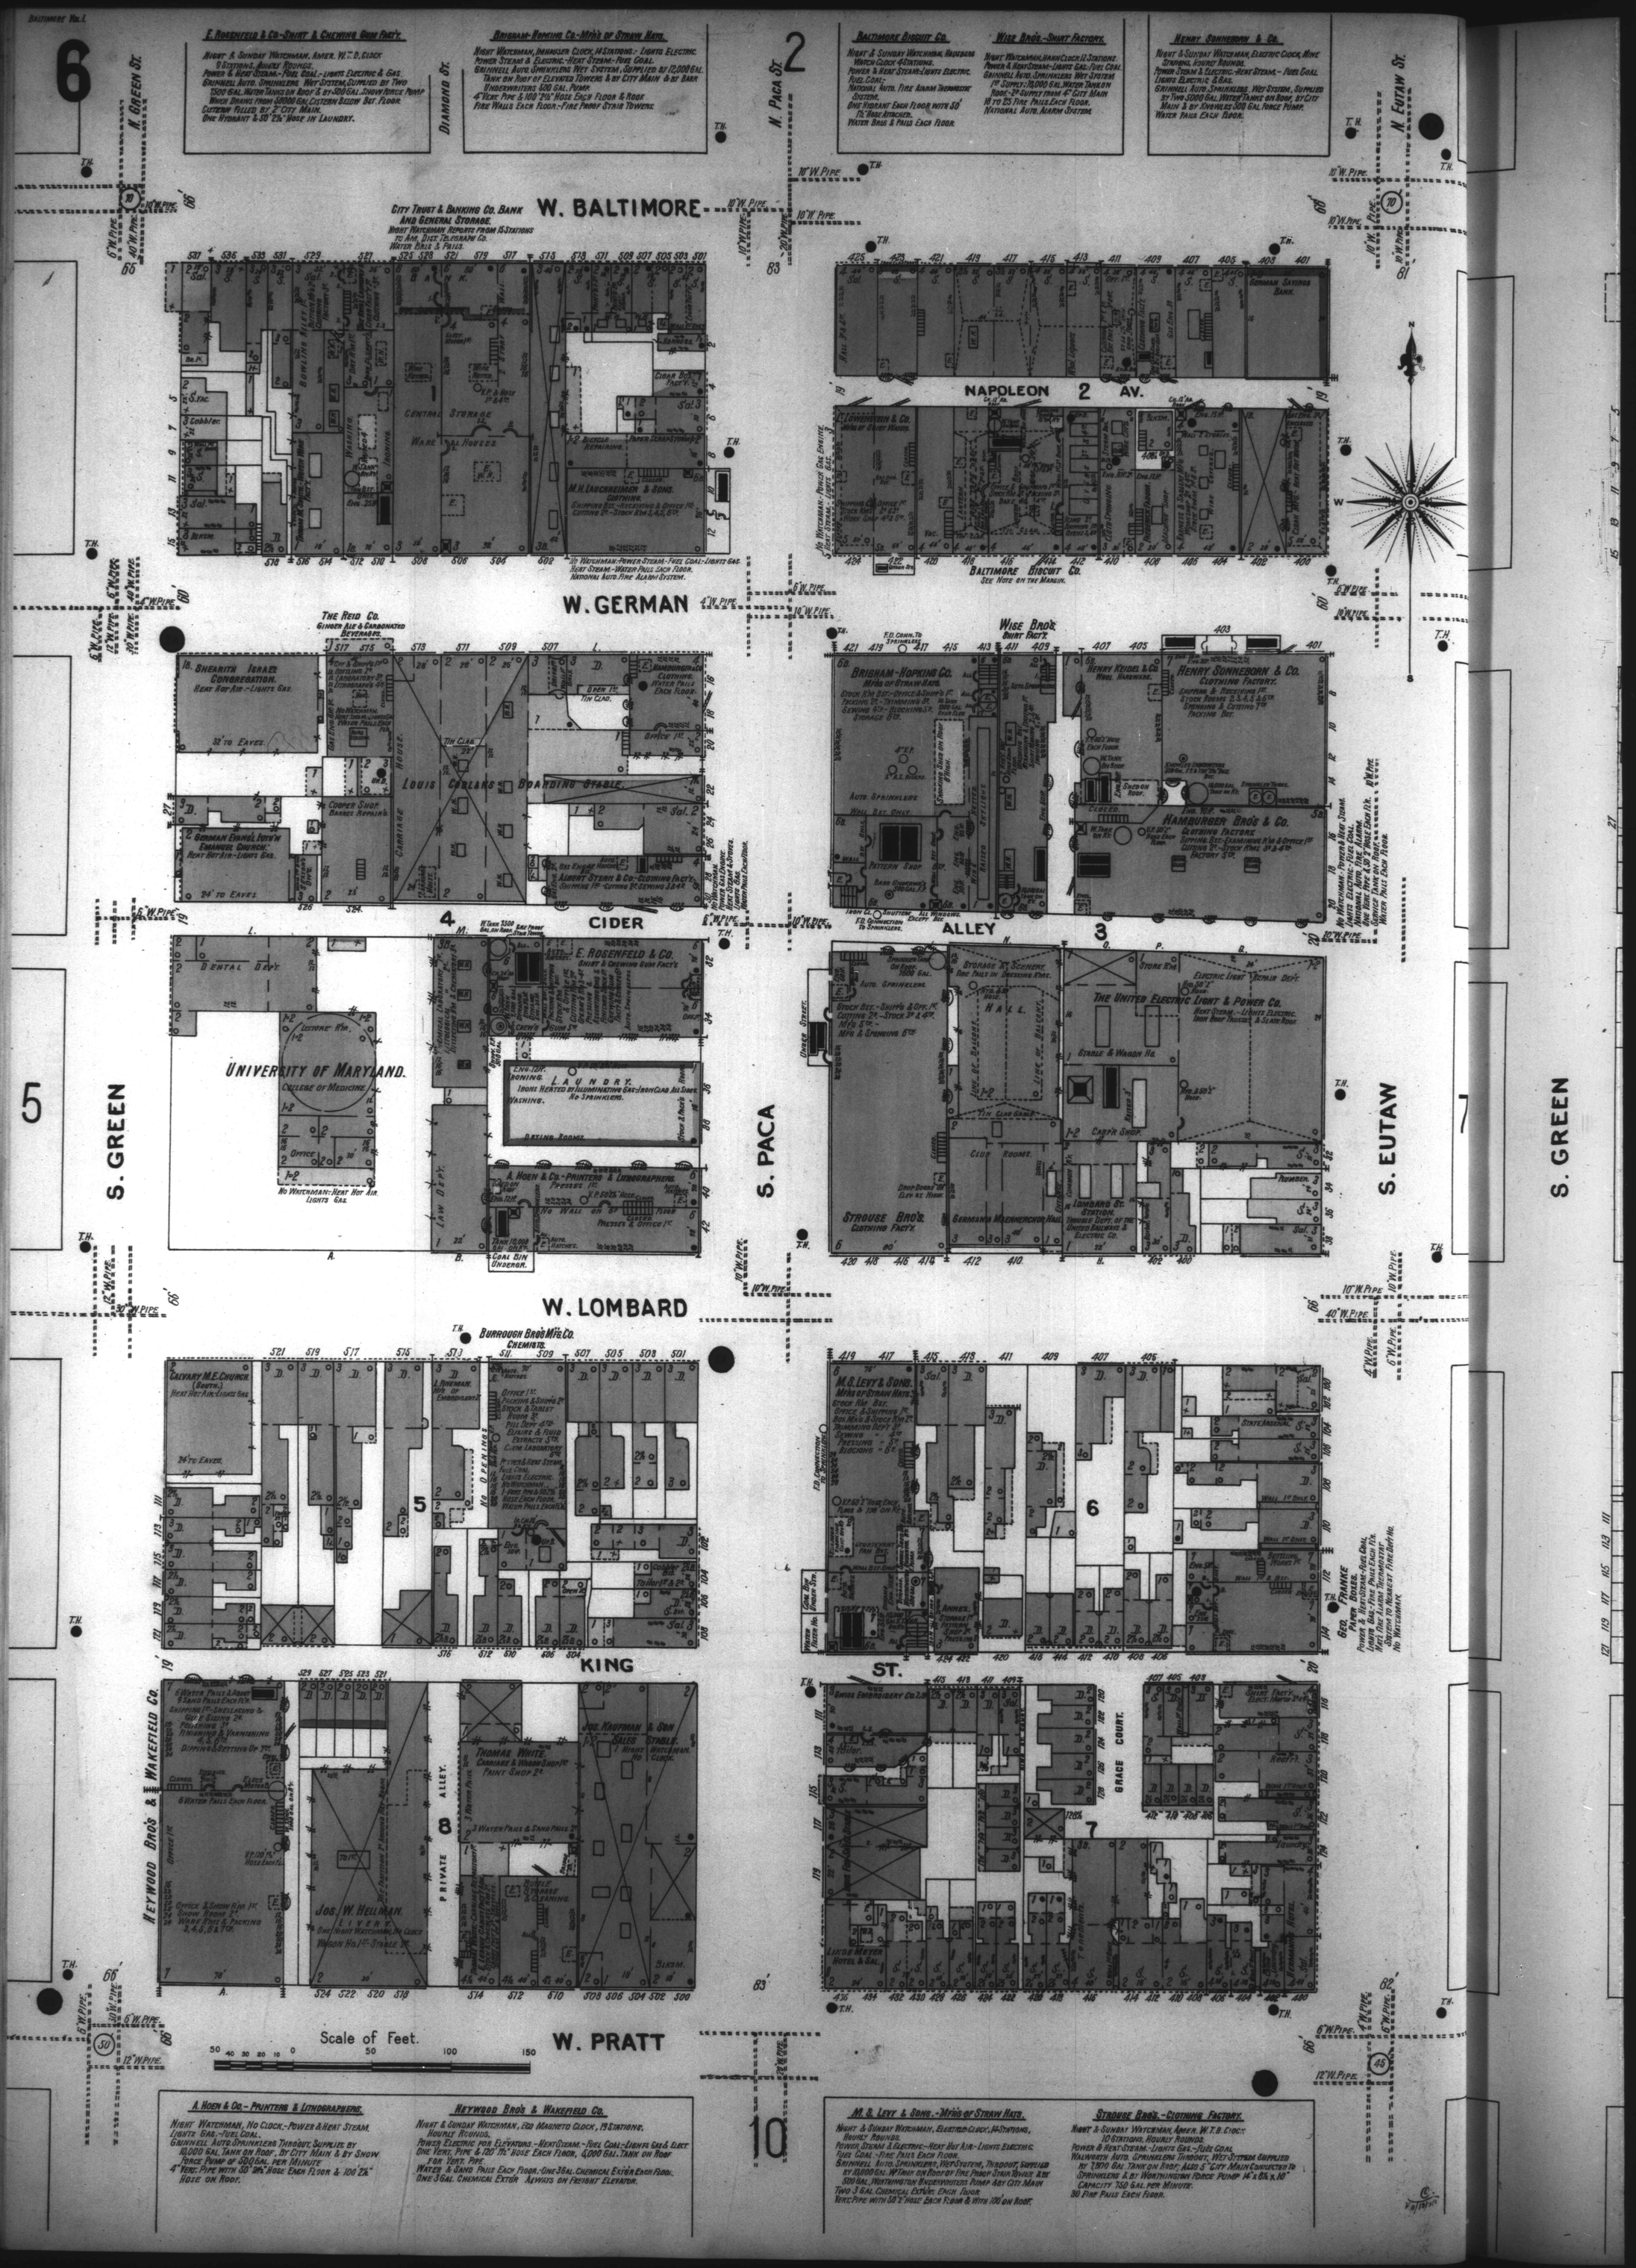
Baltimore Vol. I.
6
5
7
10
N. Green St.
N. Paca St.
N. Eutaw St.
S. Green
S. Paca
S. Eutaw
W. Baltimore
W. German
W. Lombard
W. Pratt
Napoleon 2 Av.
Diamond St.
Cider Alley
Grace Court
Private Alley
Scale of Feet.
City Trust & Banking Co. Bank and General Storage.
Baltimore Biscuit Co.
Wise Bros. Shirt Factory.
Henry Sonneborn & Co.
Brigham-Hopkins Co.
Hamburger Bros. & Co.
The Reid Co.
Ginger Ale & Carbonated Beverages.
Louis Corlans Boarding Stable.
Albert Stern & Co.
E. Rosenfeld & Co.
University of Maryland.
The United Electric Light & Power Co.
Burrough Bros. Mfg. Co.
Chemists.
Heywood Bros. & Wakefield Co.
Joseph W. Hellman.
Thomas White.
Joseph Kaufman & Son
A. Hoen & Co.
Stroube Bros.
Germania Maennerchor Hall.
M. S. Levy & Sons.
Frankie Bros.
A. Hoen & Co.-Printers & Lithographers.
Night Watchman, No Clock.-Power & Heat Steam.
Lights Gas.-Fuel Coal.
Grinnell Auto. Sprinklers Throughout, Supplied by 10,000 Gal. Tank on Roof, by City Main & by Snow Force Pump of 600 Gal. per Minute.
4" Vert. Pipe with 50' 2½" Hose Each Floor & 100' 2½" Hose on Roof.
Heywood Bros. & Wakefield Co.
Night & Sunday Watchman, Eco Magneto Clock, 19 Stations, Hourly Rounds.
Power Electric for Elevators.-Heat Steam.-Fuel Coal.-Lights Gas & Elect.
One Vert. Pipe & 120 ft. Hose Each Floor, 4,000 Gal. Tank on Roof for Vert. Pipe.
Water & Sand Pails Each Floor.-One 3 Gal. Chemical Extr. Each Floor.
One 3 Gal. Chemical Extr. Always on Freight Elevator.
M. S. Levy & Sons.-Mfrs. of Straw Hats.
Night & Sunday Watchman, Electric Clock, 14 Stations, Hourly Rounds.
Power Steam & Electric.-Heat Hot Air.-Lights Electric.
Fuel Coal.-Fire Pails Each Floor.
Grinnell Auto. Sprinklers, Wet System, Throughout, Supplied by 10,000 Gal. Water Tank on Roof by Fire Proof Stair Tower & by 500 Gal. Worthington Underwriters Pump & by City Main.
Two 3 Gal. Chemical Extr. Each Floor.
Vert. Pipe with 50' 2" Hose Each Floor & with 100' on Roof.
Stroube Bros.-Clothing Factory.
Night & Sunday Watchman, Amer. W. T. B. Clock, 10 Stations, Hourly Rounds.
Power & Heat Steam.-Lights Gas.-Fuel Coal.
Walworth Auto. Sprinklers Throughout, Wet System Supplied by 1,500 Gal. Tank on Roof; Also 5" City Main Connected to Sprinklers & by Worthington Force Pump 14" x 8½" x 10".
Capacity 750 Gal. per Minute.
30 Fire Pails Each Floor.